




2. Felső Tisza-part – Etelke sor – tanpálya – Körtöltés által határolt terület (F)




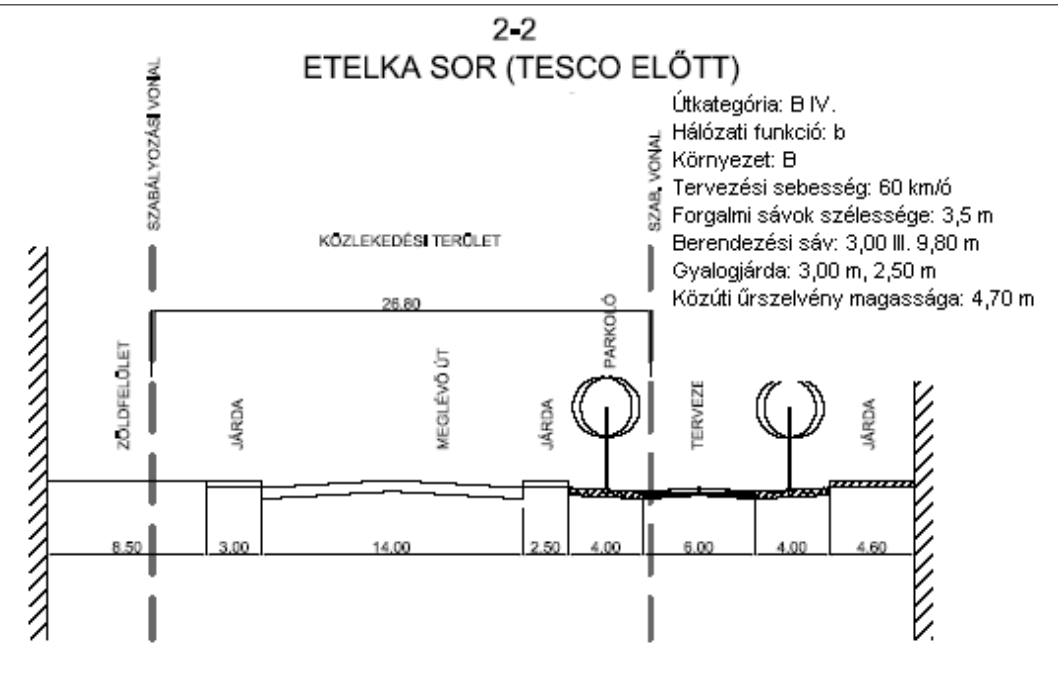


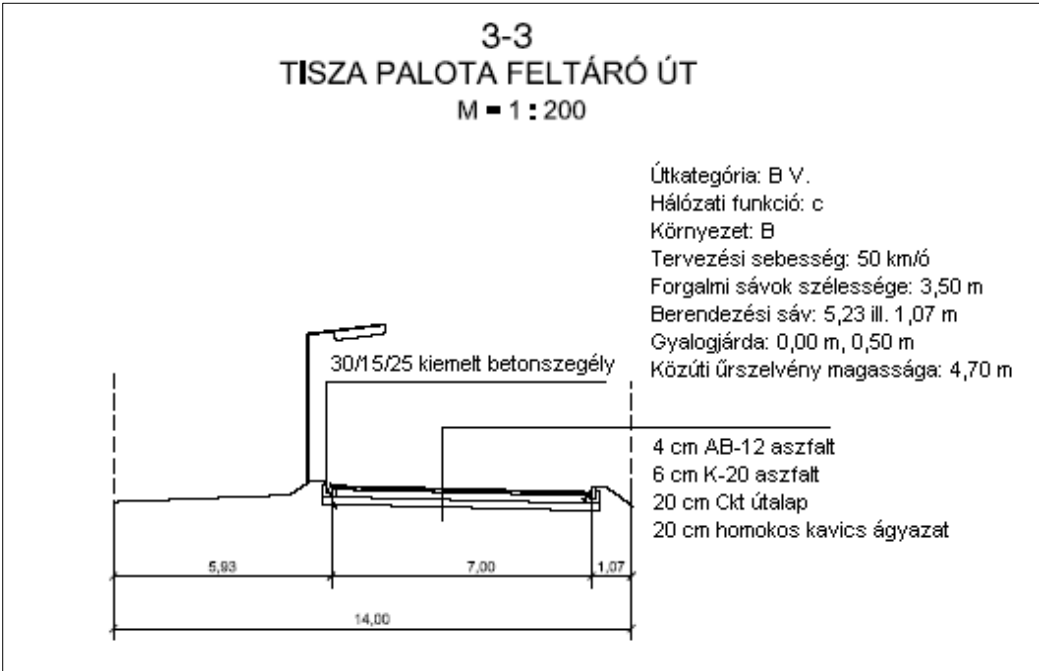


3. Újrákus Francihögy II. ütem – Gömőri utca, Makkoserdő sor, Köröltés utca, Bálint Sándor utca által határolt, valamint a Kukorica utcától mért 40,0 méterre meghúzott elvi határvonal közé eső, továbbá a 16280 és 16273/1. hrsz.-ú terület

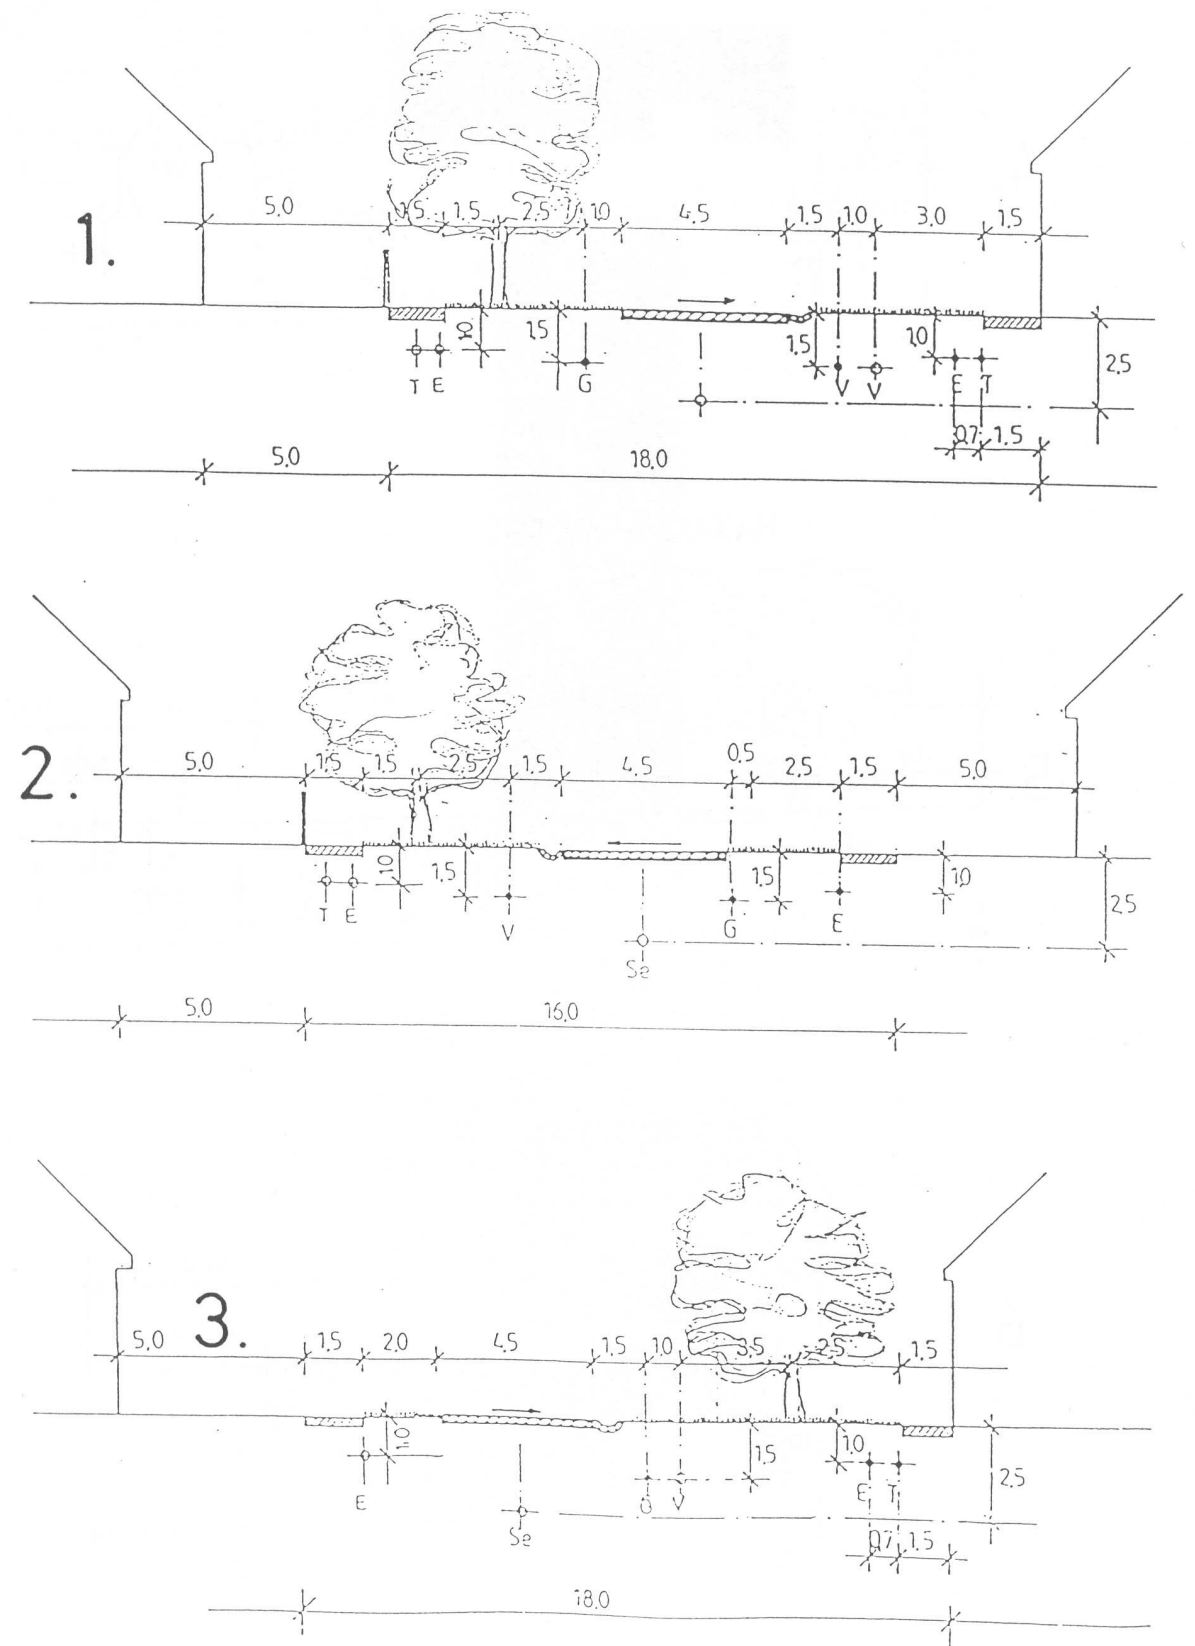

4. Szeged-Tápé Horgony utca, Madarász utca és Árvácska utca közötti beépítetlen terület

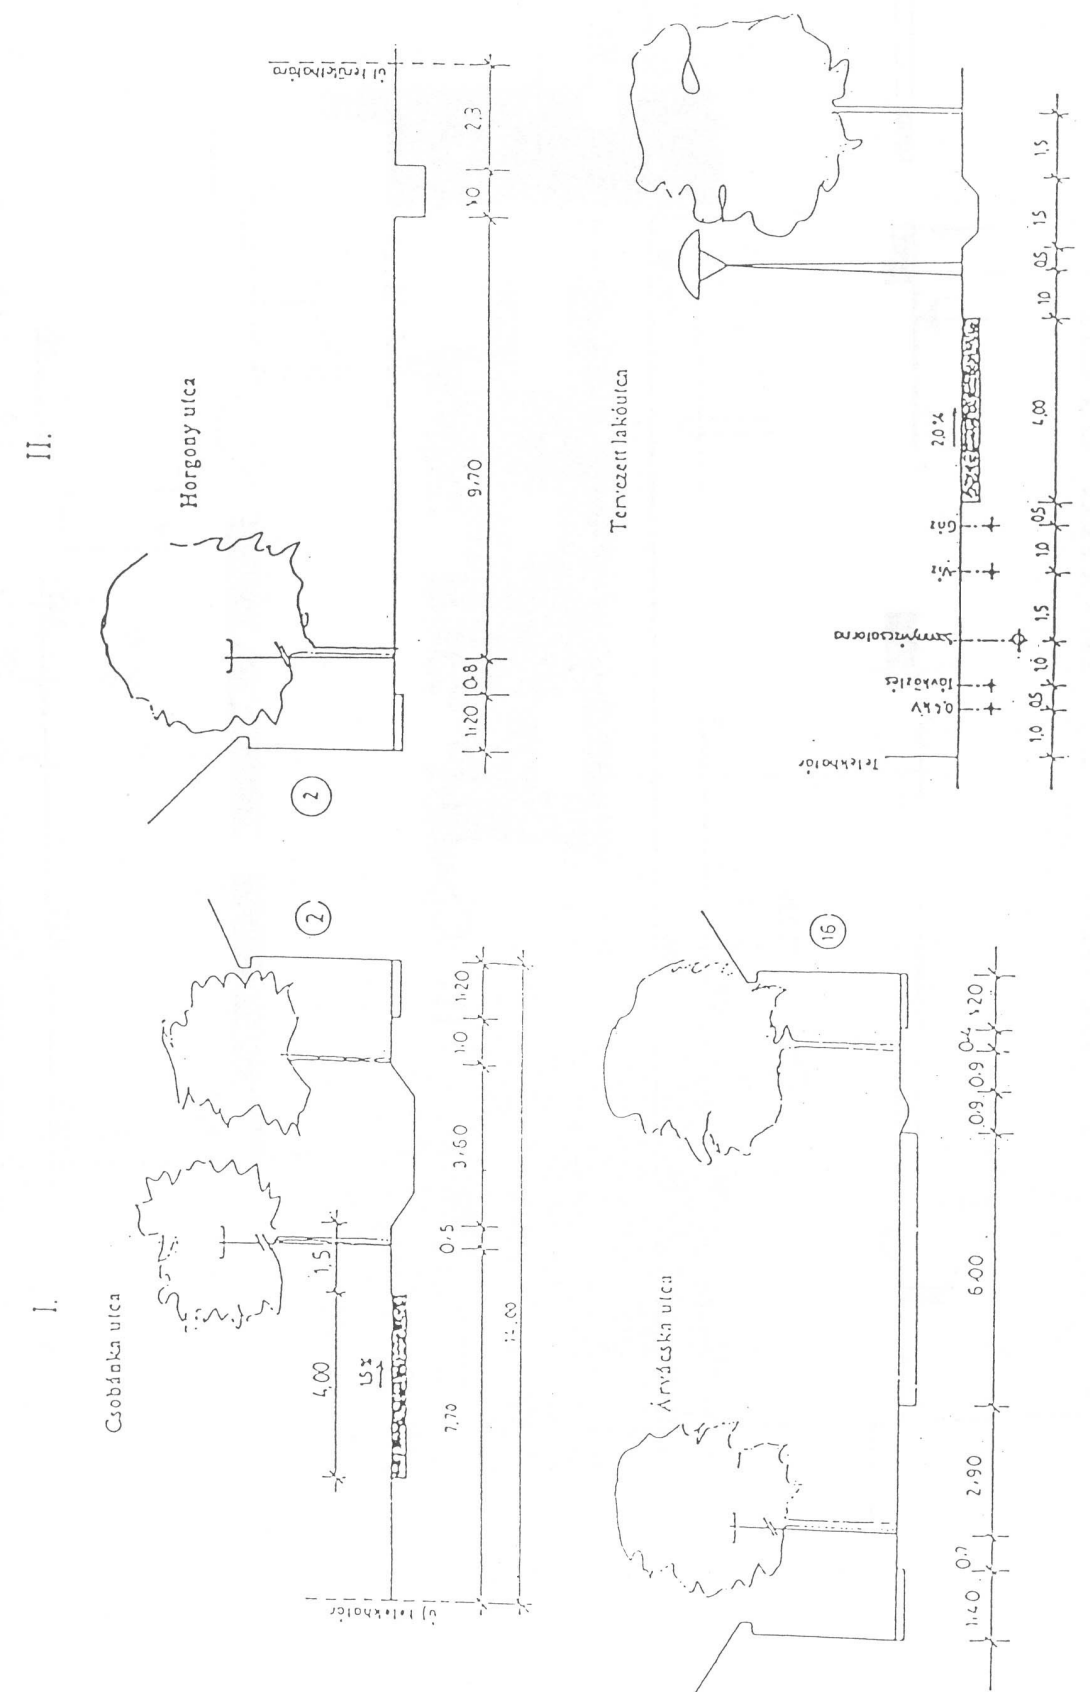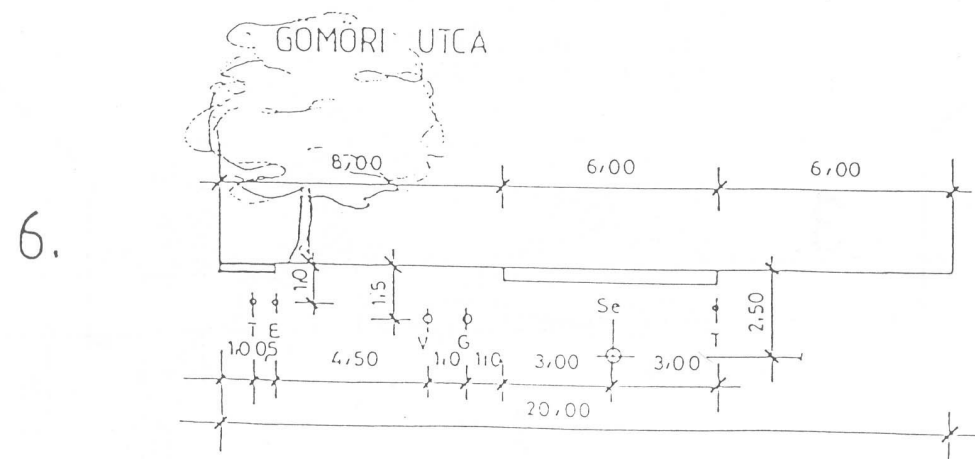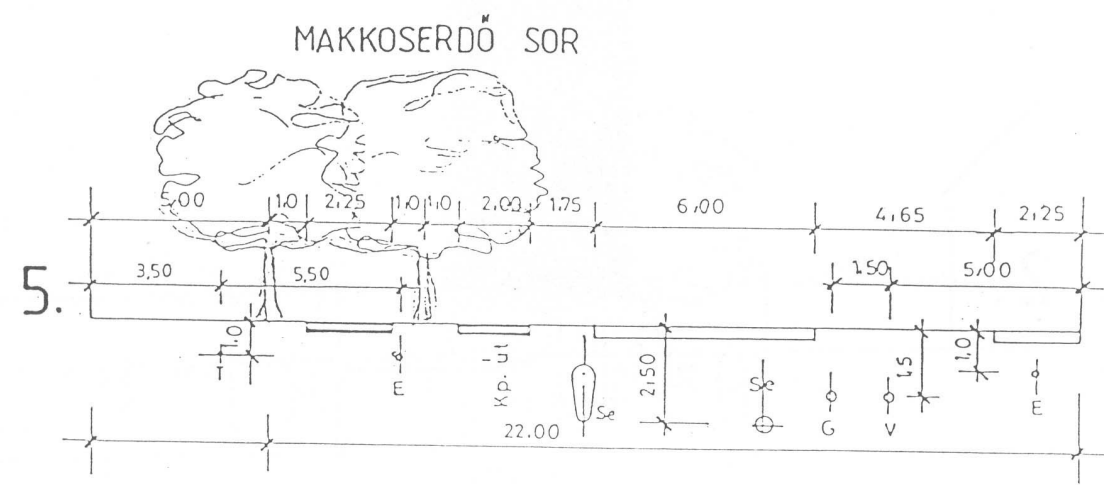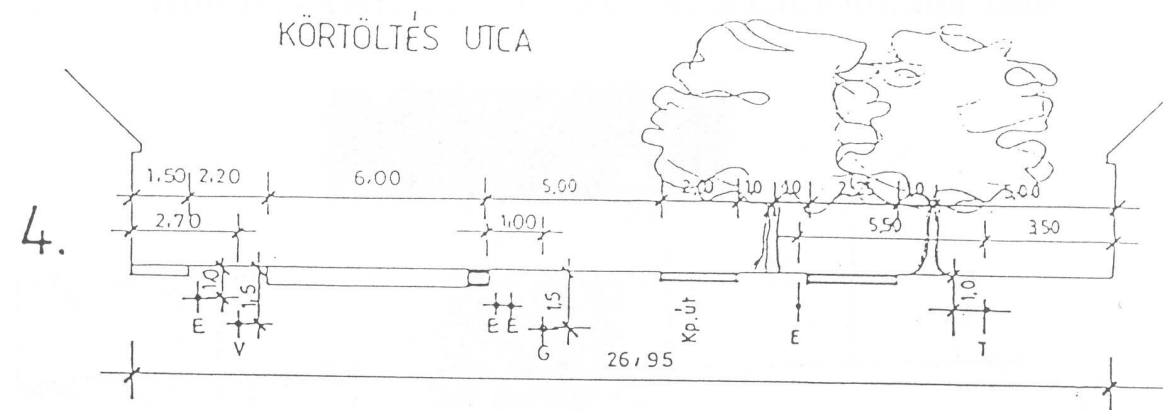


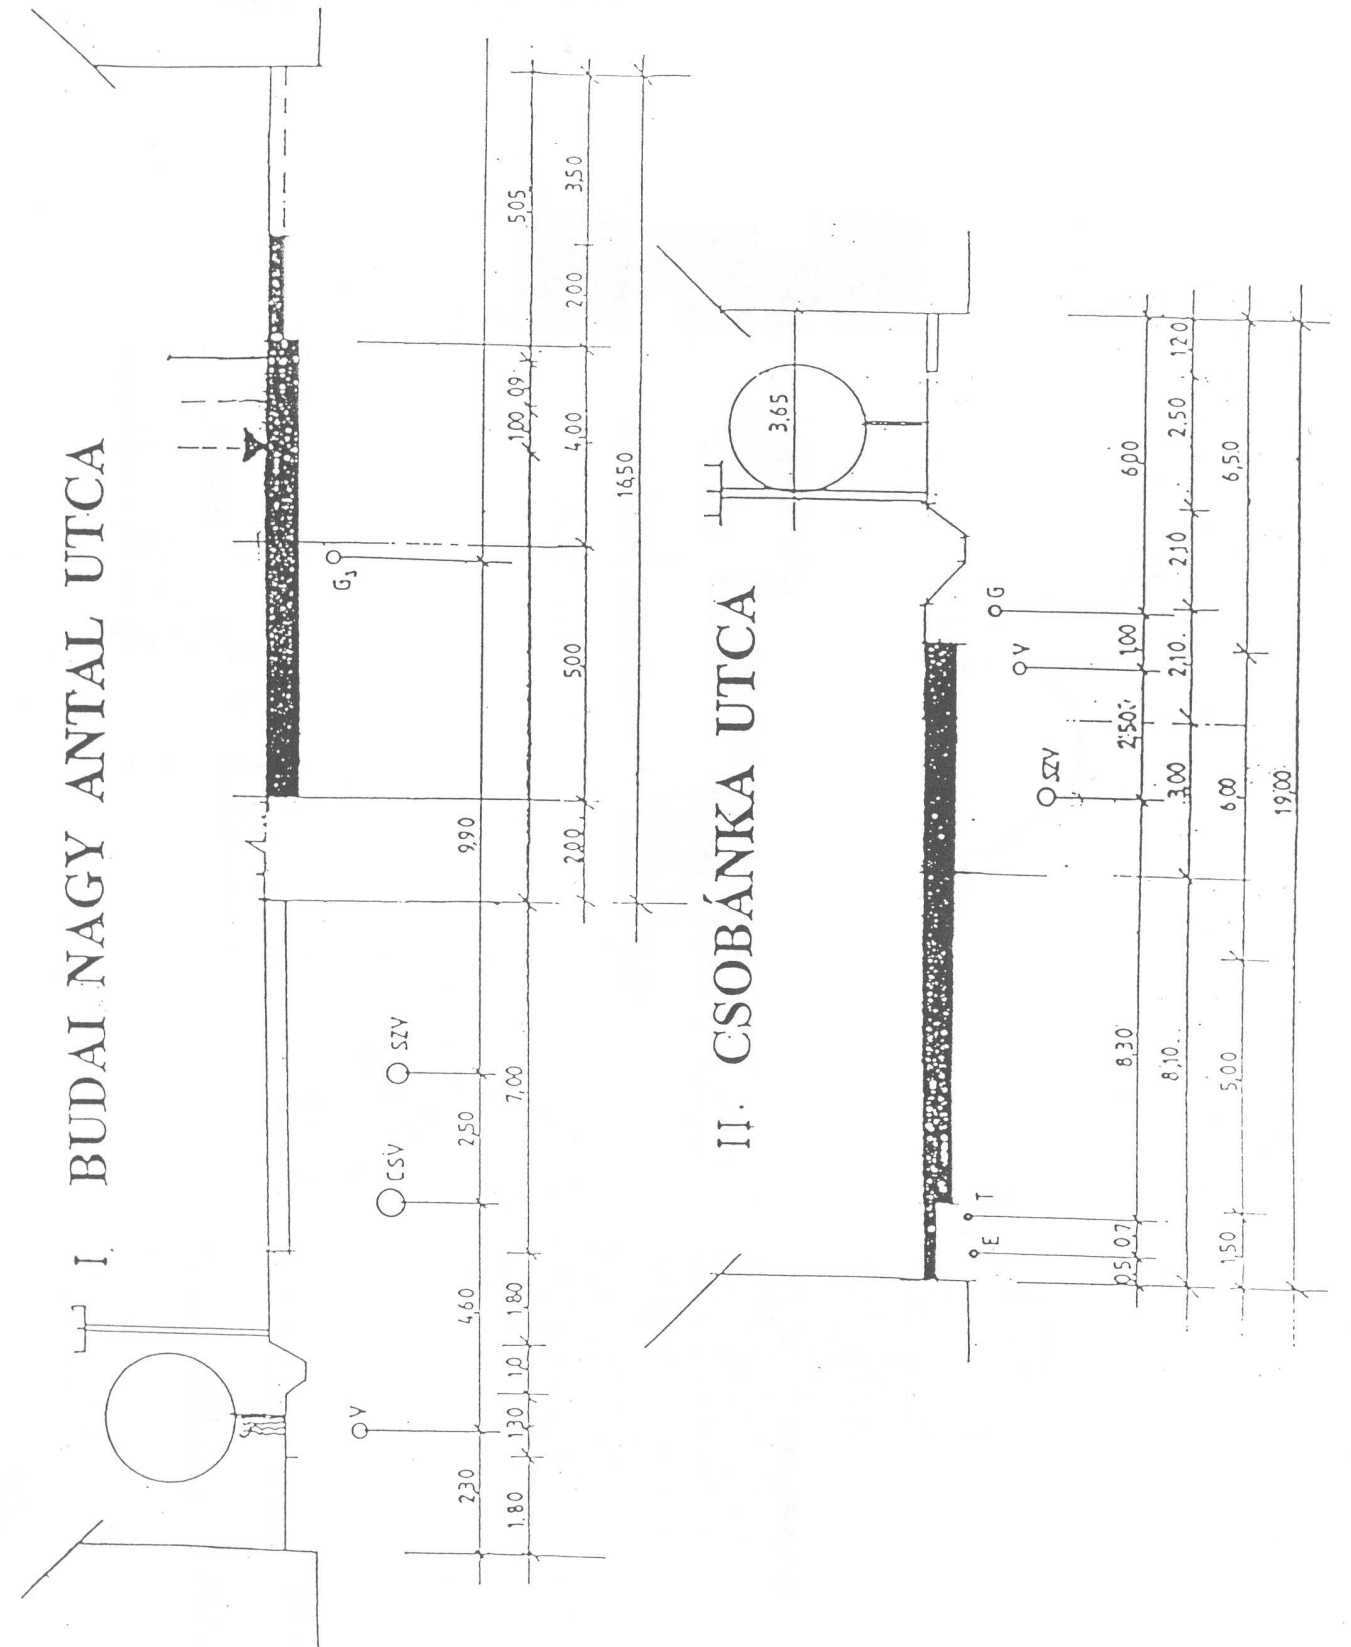

Forgalmi út ①



1. RÓMAI KÖRÜT

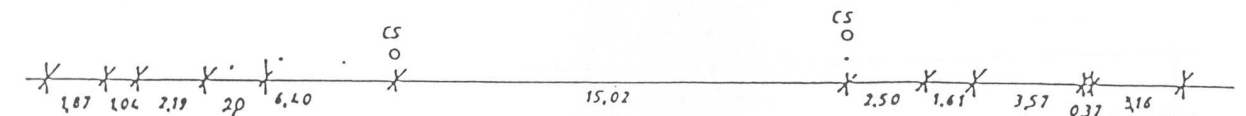



Technical drawing of a bridge structure, showing a plan view and a cross-section.

Plan View (Top):


- Overall length: 37.67
- Span dimensions: 3.34, 1.94, 1.79, 2.65, 3.00
- Central section width: 23.09
- Labels: AM, 0.36, 0.34, 1.16

Cross-section (Bottom):


- Left side width: 26
- Right side width: 37
- Labels: KY, KF, CSY, V, G, AM

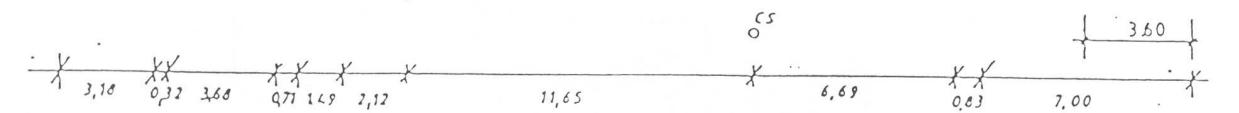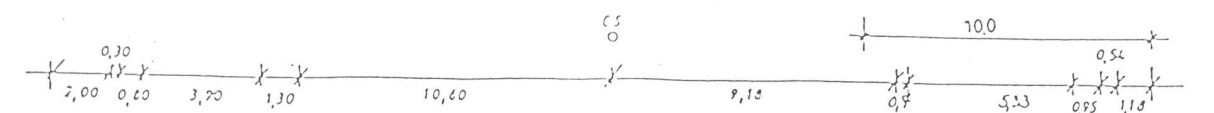[illegible]


4. MOSZKVAI KÖRÚT

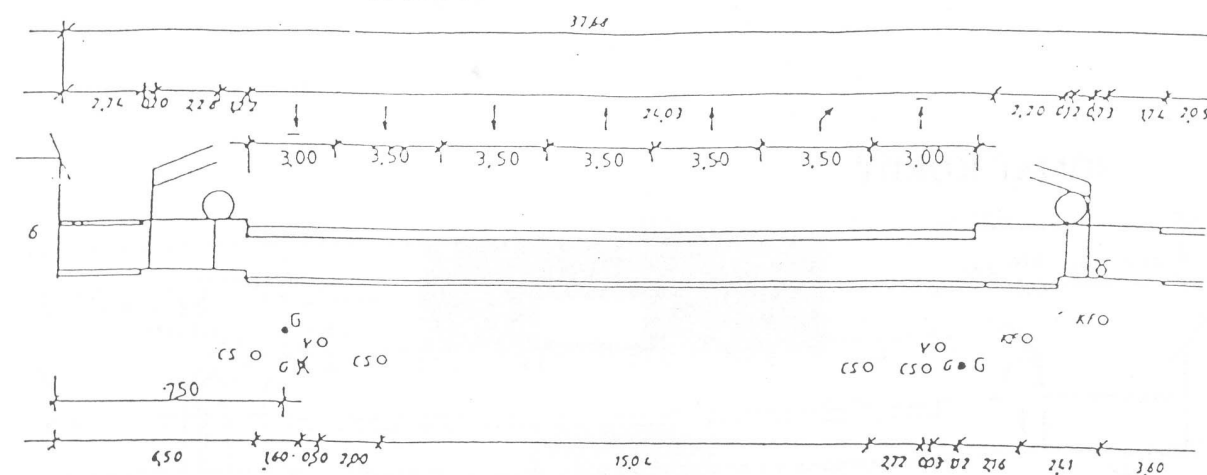


5. BÉCSI KÖRÚT

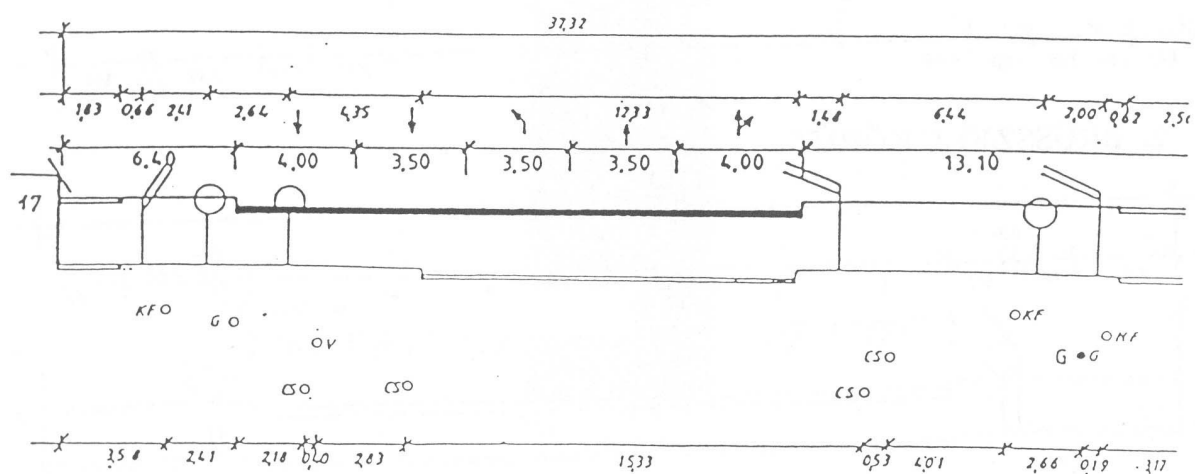


6. OLDAL UTCA

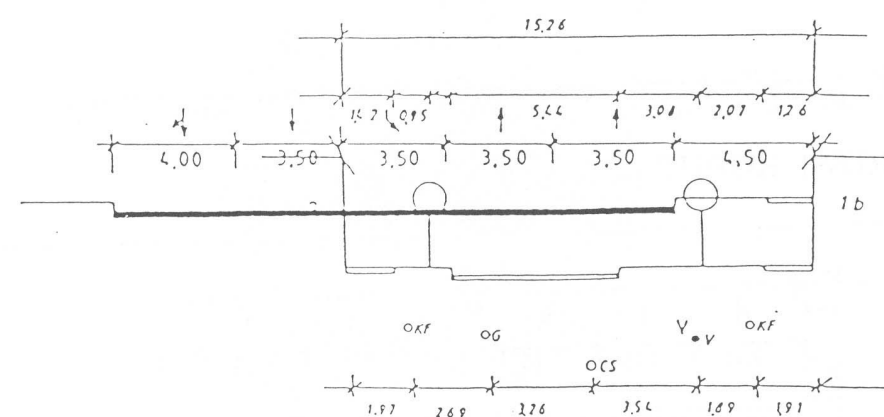


7. TISZA LAJOS KÖRÜT /TELEKI U.-TAKARÉKTÁR U. KÖZÖTT/

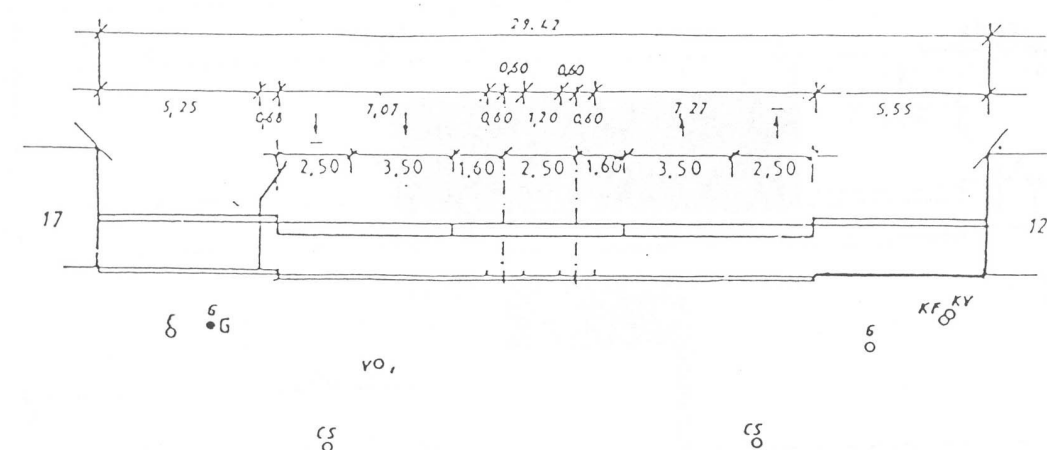

8. TISZA LAJOS KÖRÚT / ΠΛΗΘΟΣ Υ. GOGOL Υ. ΚΩΣΤΗΤ /

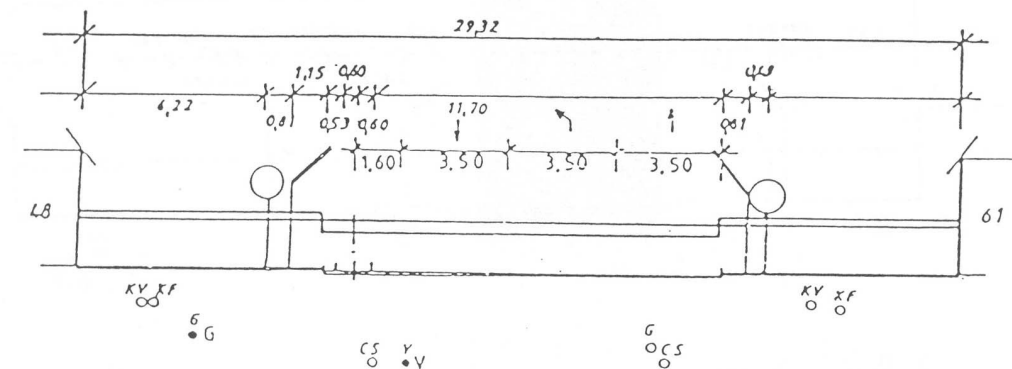

9. TISZA-LAJOS KÖRÚT / APADI VÉRTANÚK TERE – RAKPART KÖZÖTT /

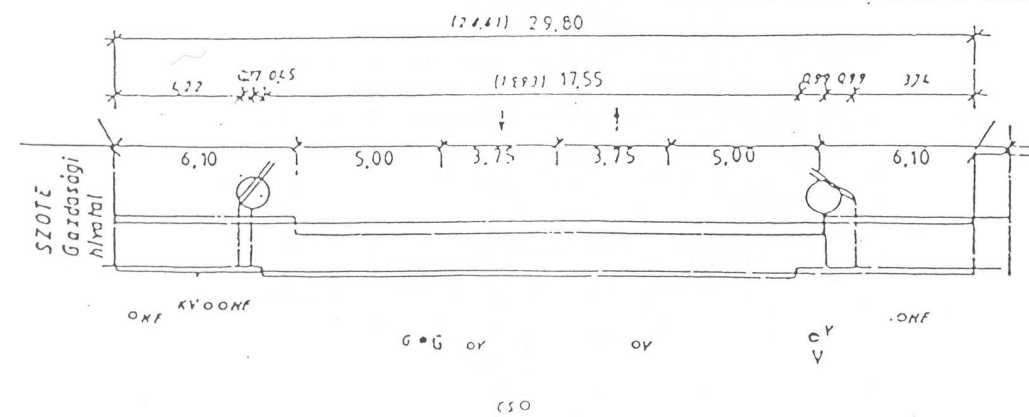

Technical drawing of a bridge structure, showing two cross-sections and a plan view.

The top section is a plan view of the bridge deck, showing dimensions: 170, 1.23, 155, 14.11, 2.02, 7.20, 7.30, and a total length of 35.12. It also shows a cross-section of the bridge piers with dimensions 0.32, 2.50, 3.50, 3.50, and 3.50.

The bottom section is a side view of the bridge deck, showing dimensions: 1.65, 14.02, 3.09, 0.12, 2.34, 0.34, 17.80, 4.99, and 4.21. It also shows a cross-section of the bridge piers with dimensions 0.36 and 0.34.

The drawing is labeled "HUNGARIA SZALLODA" on the right side.

Technical drawing of a building section showing a longitudinal cut through a structure. The drawing includes dimensions for room widths and lengths, and labels for structural elements like walls and doors.

Top Section (Plan View):

- Overall length: 29.58
- Room widths (from left to right): 3.35, 3.38, 7.78, 1.02, 0.84, 0.95, 1.35, 0.60, 0.60, 0.92, 1.51, 1.40, 3.45.
- Labels: KV KF, KV, KF, G, Y.

Bottom Section (Cross-section):

- Room widths (from left to right): 3.19, 3.48, 7.00, 2.02, 4.96, 1.04, 1.00, 1.54.
- Labels: C5, Y.

The drawing shows a cross-section of a bridge with a total width of 19.45. The deck is 2.77 wide on each side of the central span. The central span is 3.00 wide. The bridge is supported by two piers, each 2.50 wide. The total length of the bridge is 19.45. The drawing includes reinforcement details for the deck and piers, with labels for various reinforcement bars and their positions.

The drawing consists of two main parts: a longitudinal section at the top and a cross-section at the bottom.

Longitudinal Section (Top):


- Dimensions (m):** 4.43, 4.62, 3.50, 1.60, 3.00, 1.60, 3.50, 2.50, 4.68, 1.68, 3.23. Total length: 34.35.
- Labels:** Q48, Q59, Q60, Q60 173, Q60, G25, G32.
- Structural Features:** Two circular structures (possibly piers or abutments) are shown on the left and right sides.

Cross-section (Bottom):


- Dimensions (m):** 0.58, 2.43, 5.48, 0.53, 12.84, 2.14, 3.06, 0.47, 6.02.
- Labels:** KY, G, Y, CS, KY, KF, G.
- Structural Features:** A central rectangular structure is shown, flanked by two circular structures.

Hand-drawn diagram of a rectangular structure, possibly a ship's hull or a large container, with dimensions and labels. The top horizontal line is labeled 19.82. The left vertical line is labeled 2.73. The right vertical line is labeled 2.48. The bottom horizontal line is labeled 24. The diagram includes several internal vertical lines and arrows. Below the diagram, there are labels: KF, OV, NFO, and KF. The number 60 is written below the diagram. Below the diagram, there is a horizontal line with points labeled X, Y, Z, and several numerical values: 270, 7.11, 270, 159, 3.21, 0.9, 0.2, 1.62.


16. SZENTHÁROMSÁG UTCA

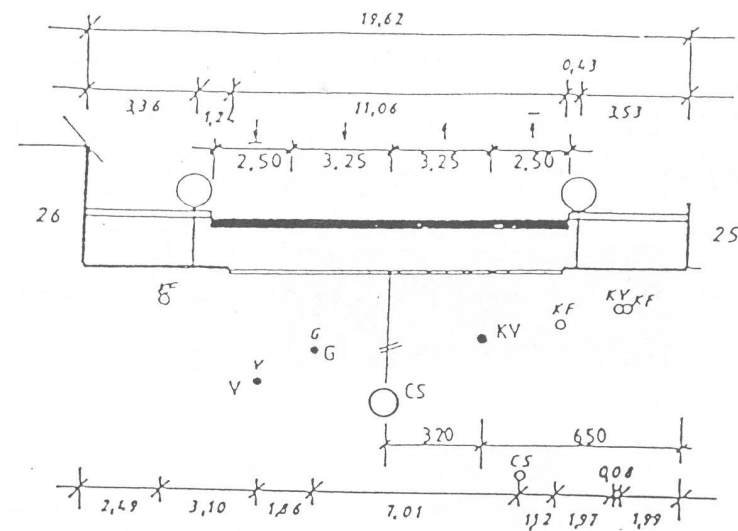


17. BOLDOGASSZONY SUGÁRÚT

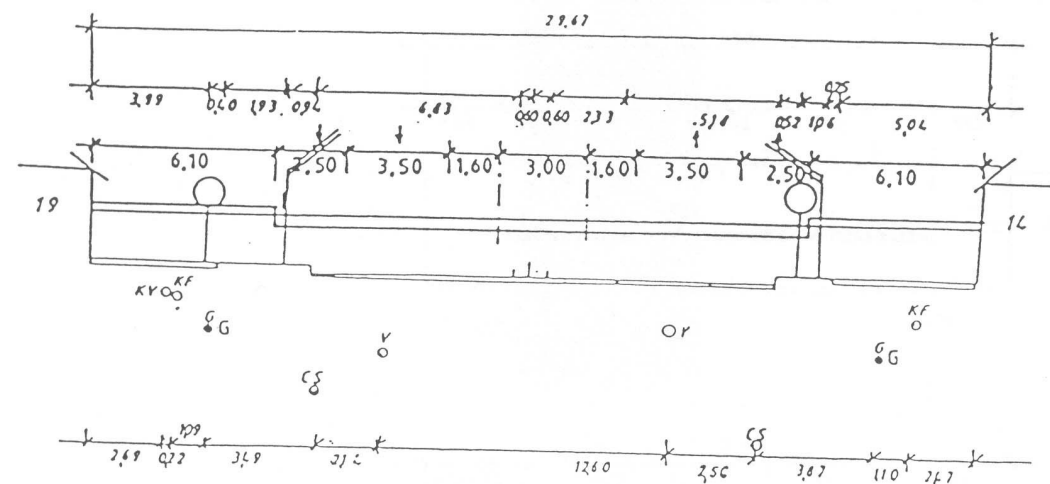


18. HÁLÓ UTCA

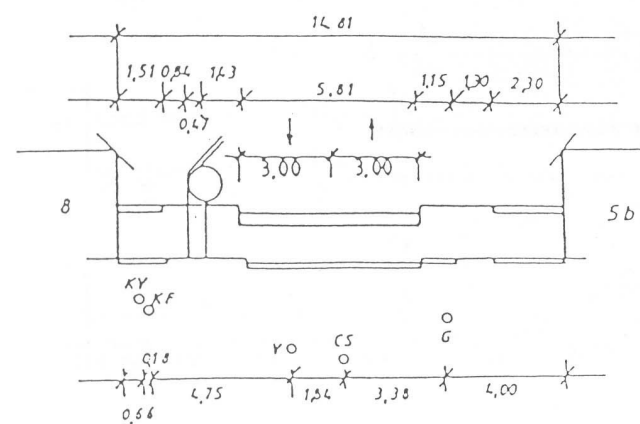


19. SZENT MIHÁLY UTCA

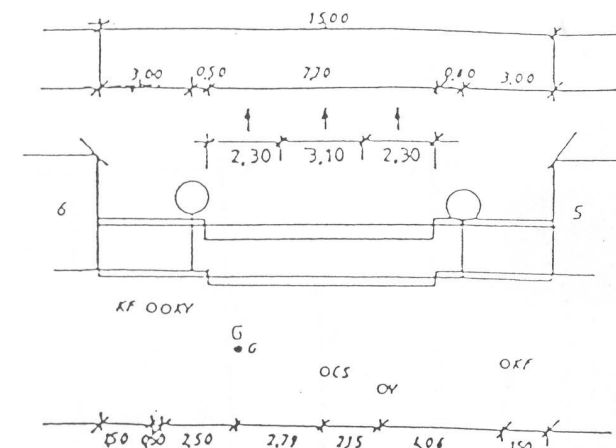


20. MADÁCH UTCA


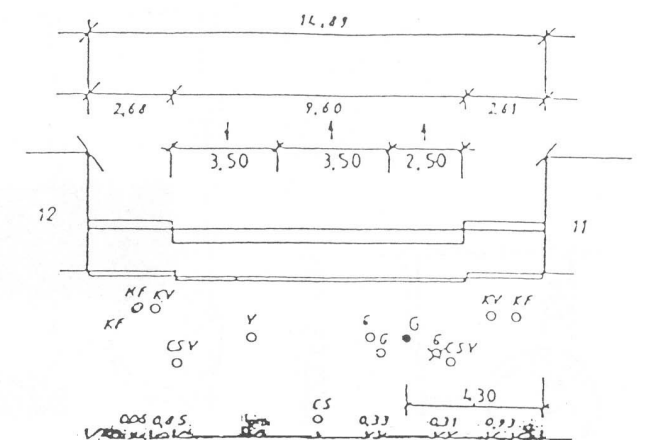


21. MIKSZÁTH KÁLMÁN UTCA

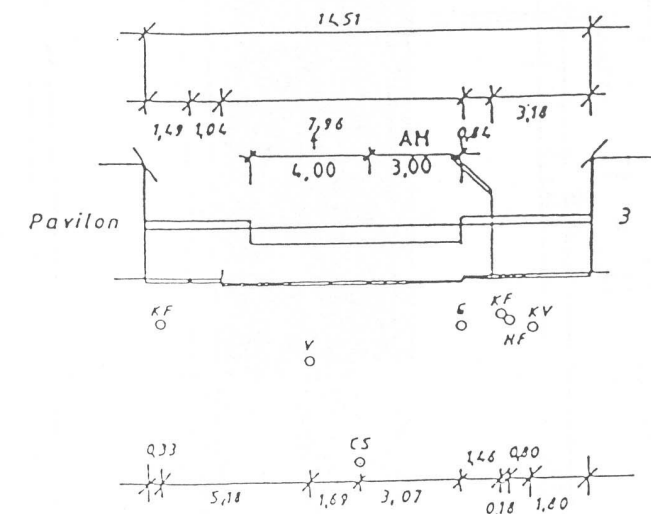

22. ÁRTILA UTCA

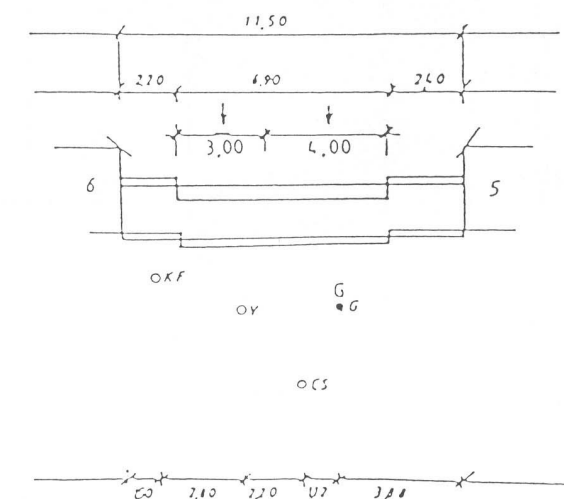

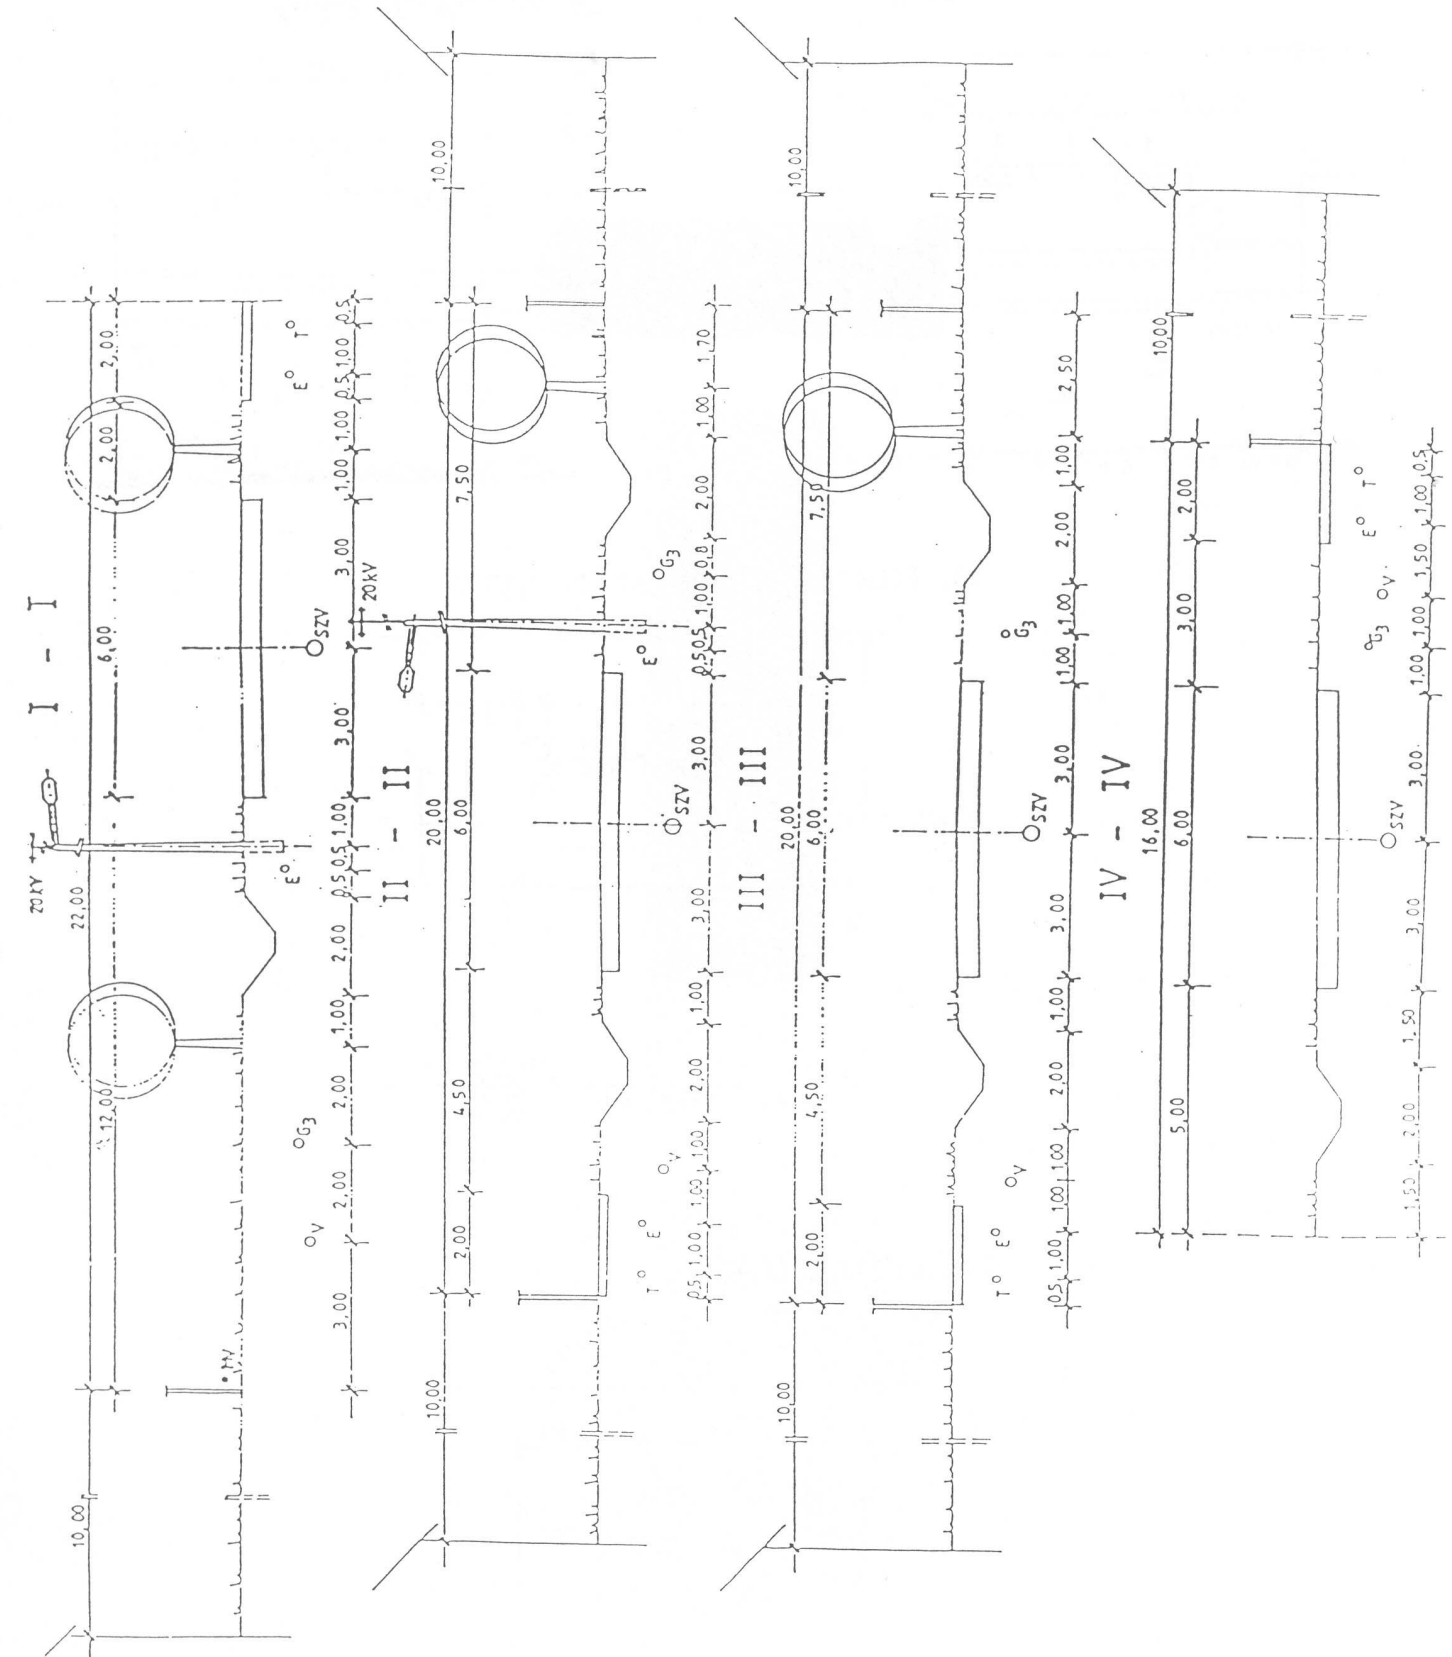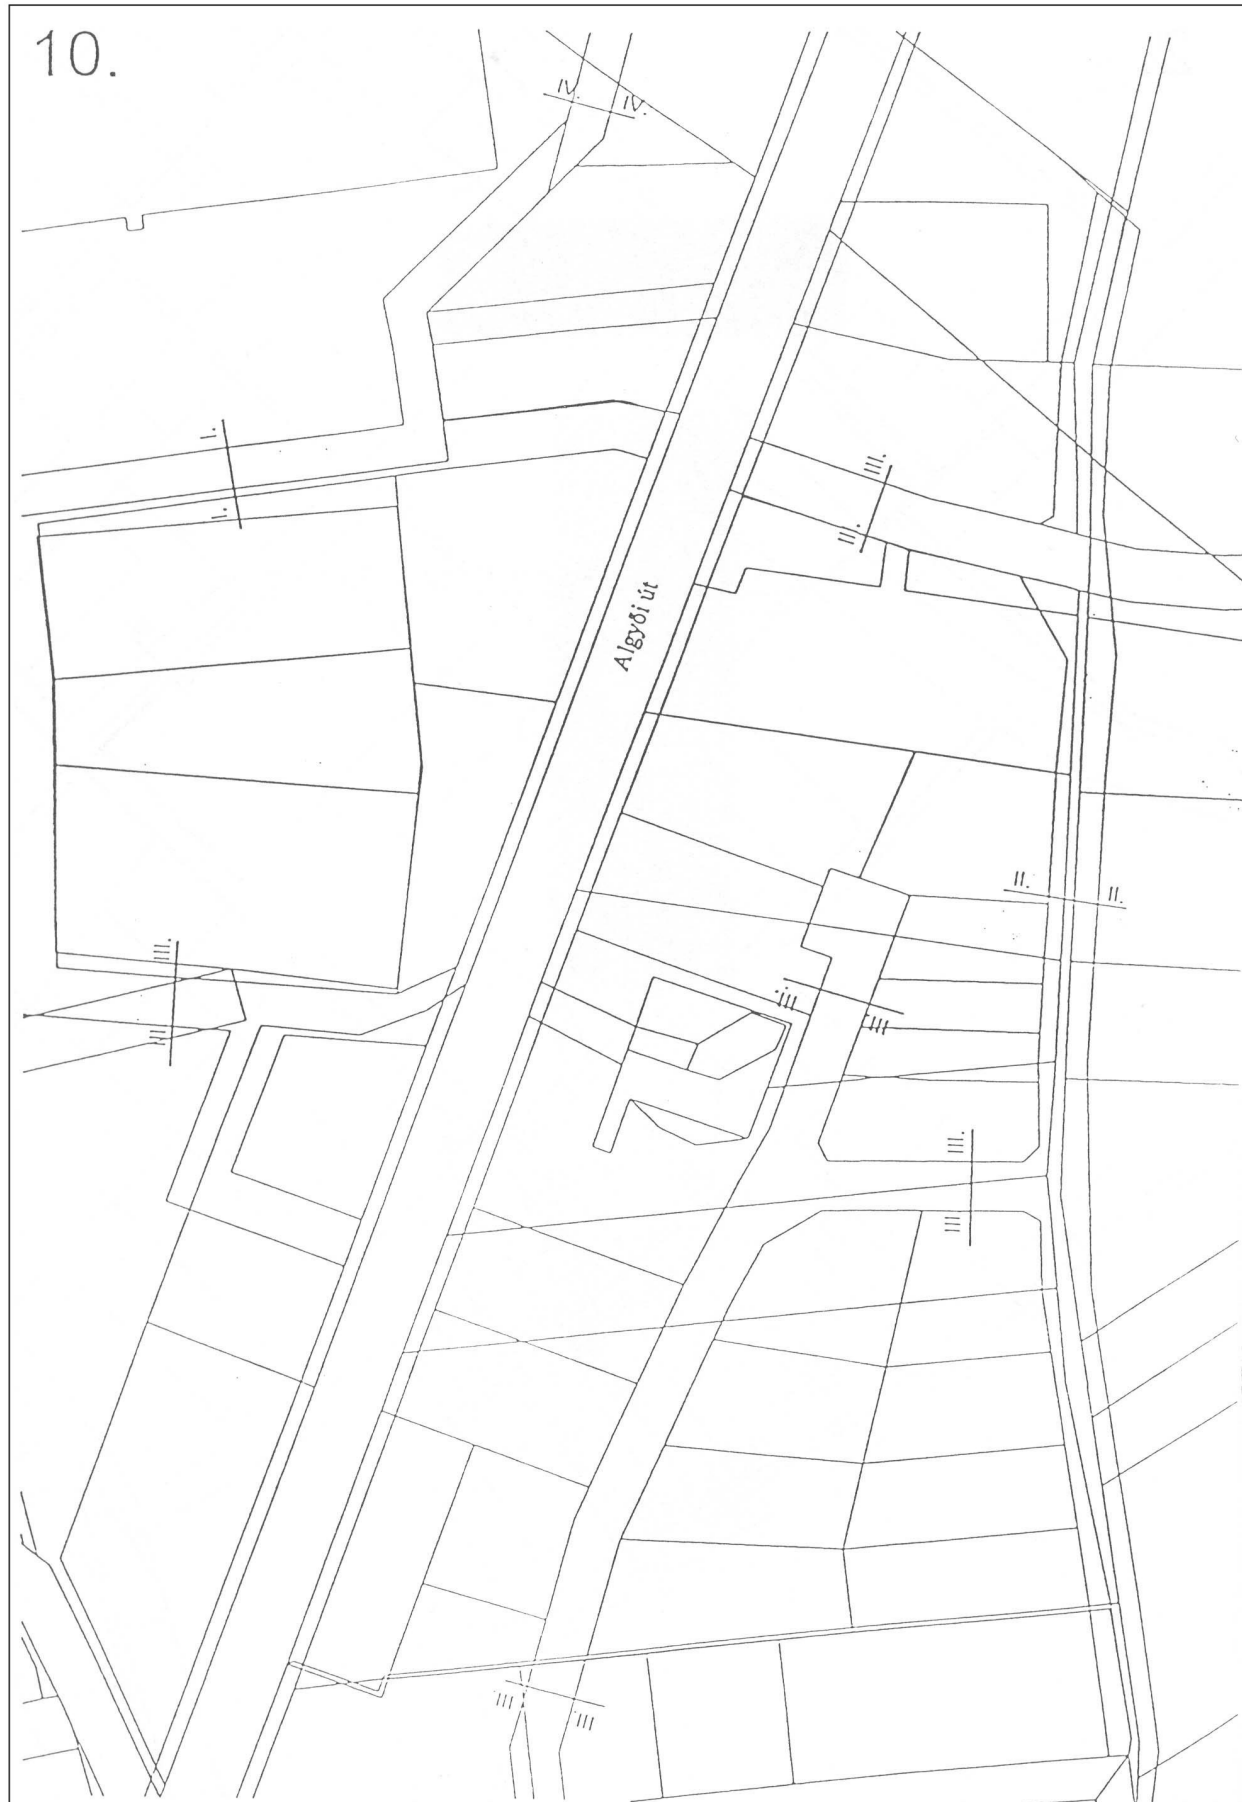


NAKKOSIAZI KÖRÜT

0 10 20 30 40

alternatív megálló Győrpöcske utcai lakópark közlekedési út közlekedési út

KÖRÜT KÖRÜT

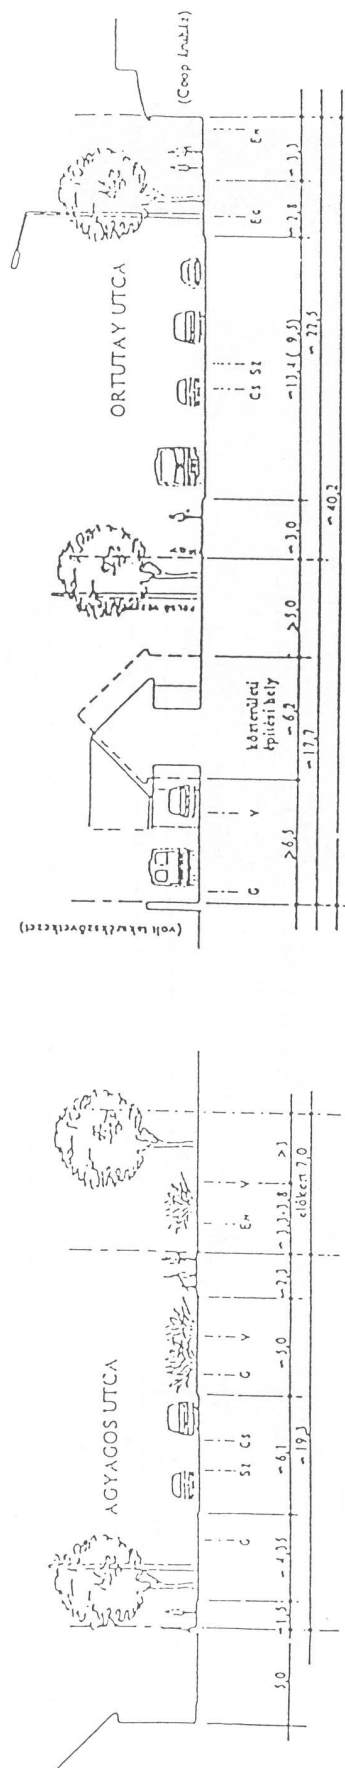[illegible]

12.

The image contains four detailed technical drawings of electrical control circuits, labeled I, II, III, and IV. Each drawing shows a sequence of components including fuses, switches, relays, and contactors, with dimensions and labels indicating their specifications and connections.

- Diagram I:** Shows a circuit starting with a fuse (10.00), followed by a switch (10.00), a relay (2.70), and a contactor (2.00). The total length is 10.00. The circuit is labeled "20 KV".
- Diagram II:** Shows a circuit starting with a fuse (15), followed by a switch (15), a relay (15), and a contactor (15). The total length is 15. The circuit is labeled "20 KV".
- Diagram III:** Shows a circuit starting with a fuse (15), followed by a switch (15), a relay (15), and a contactor (15). The total length is 15. The circuit is labeled "20 KV".
- Diagram IV:** Shows a circuit starting with a fuse (15), followed by a switch (15), a relay (15), and a contactor (15). The total length is 15. The circuit is labeled "20 KV".




14.

The map displays a dense network of streets and residential plots. The streets are labeled as follows:

- Régi posta út
- Csallóközi utca
- Nagyszombati utca
- Bajmóci utca
- Kassák utca
- Rengey utca


A railway line is visible along the top and right edges of the map. A small building complex is marked in the bottom right corner.

14. Ötthalom kertvárosi lakóterület (Ö)

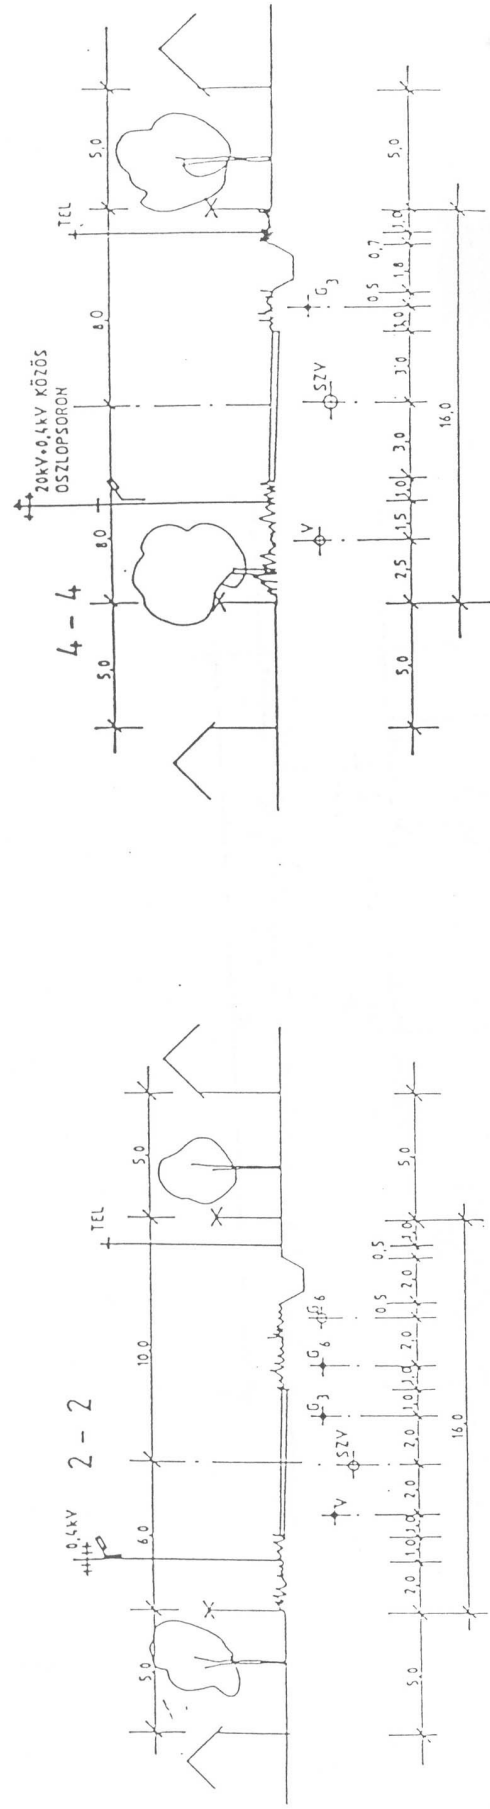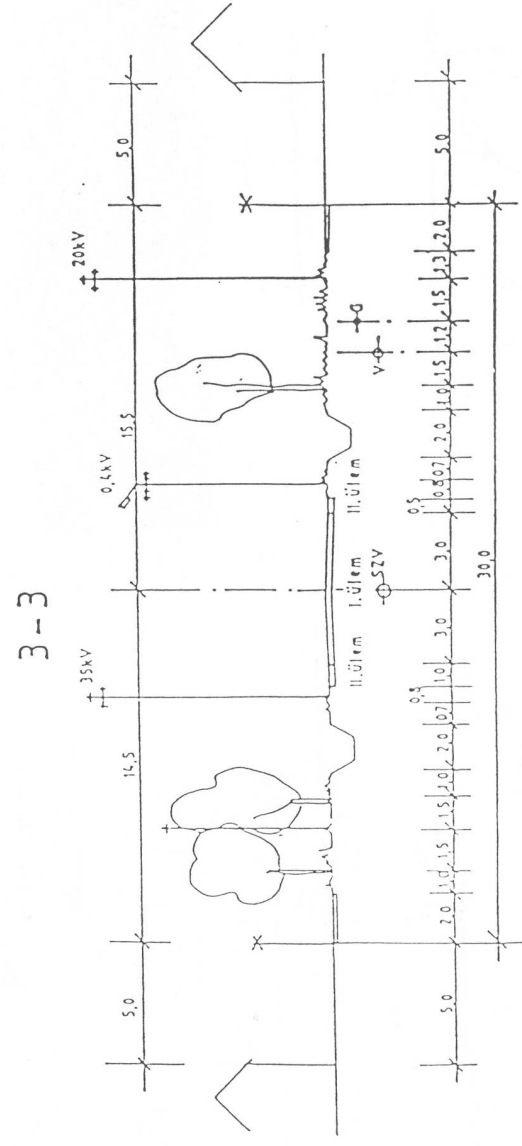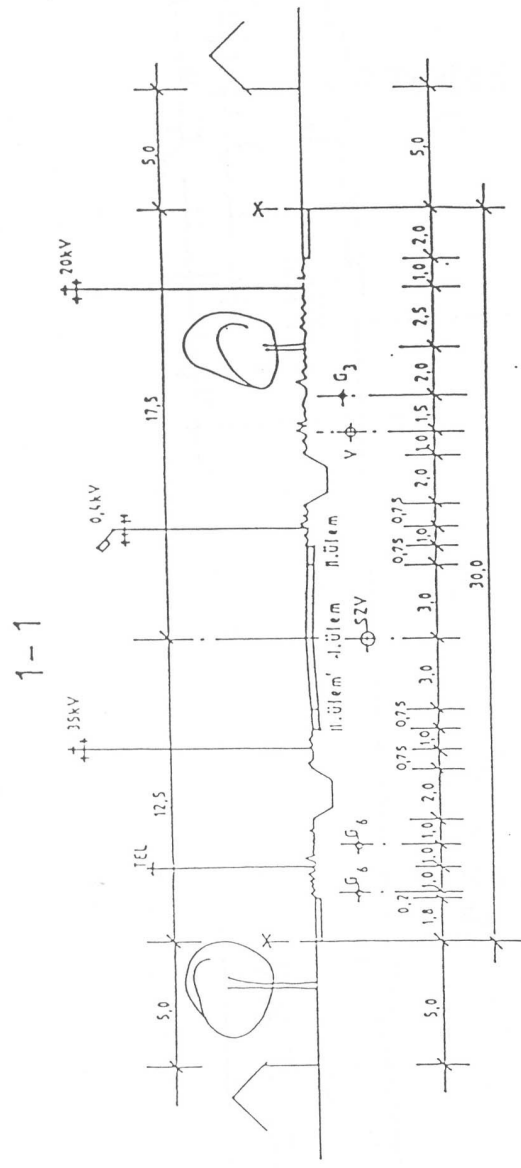


6-6

5-5

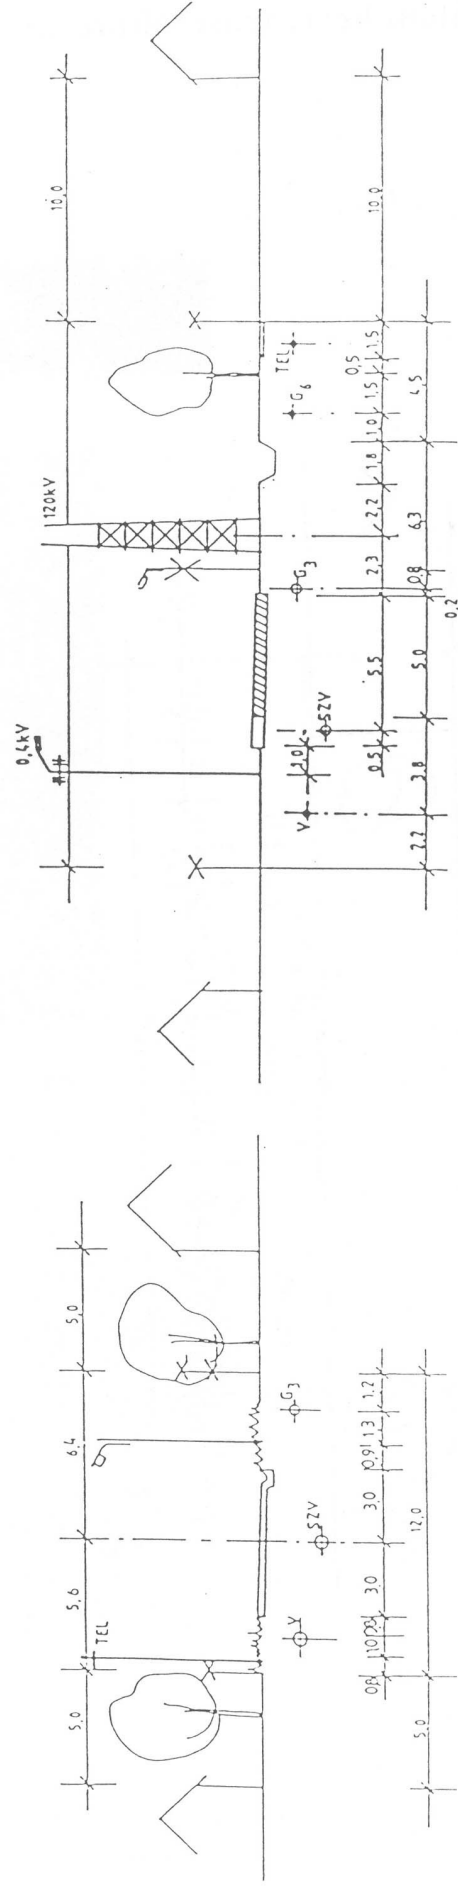



15. Történelmi Belváros (T)

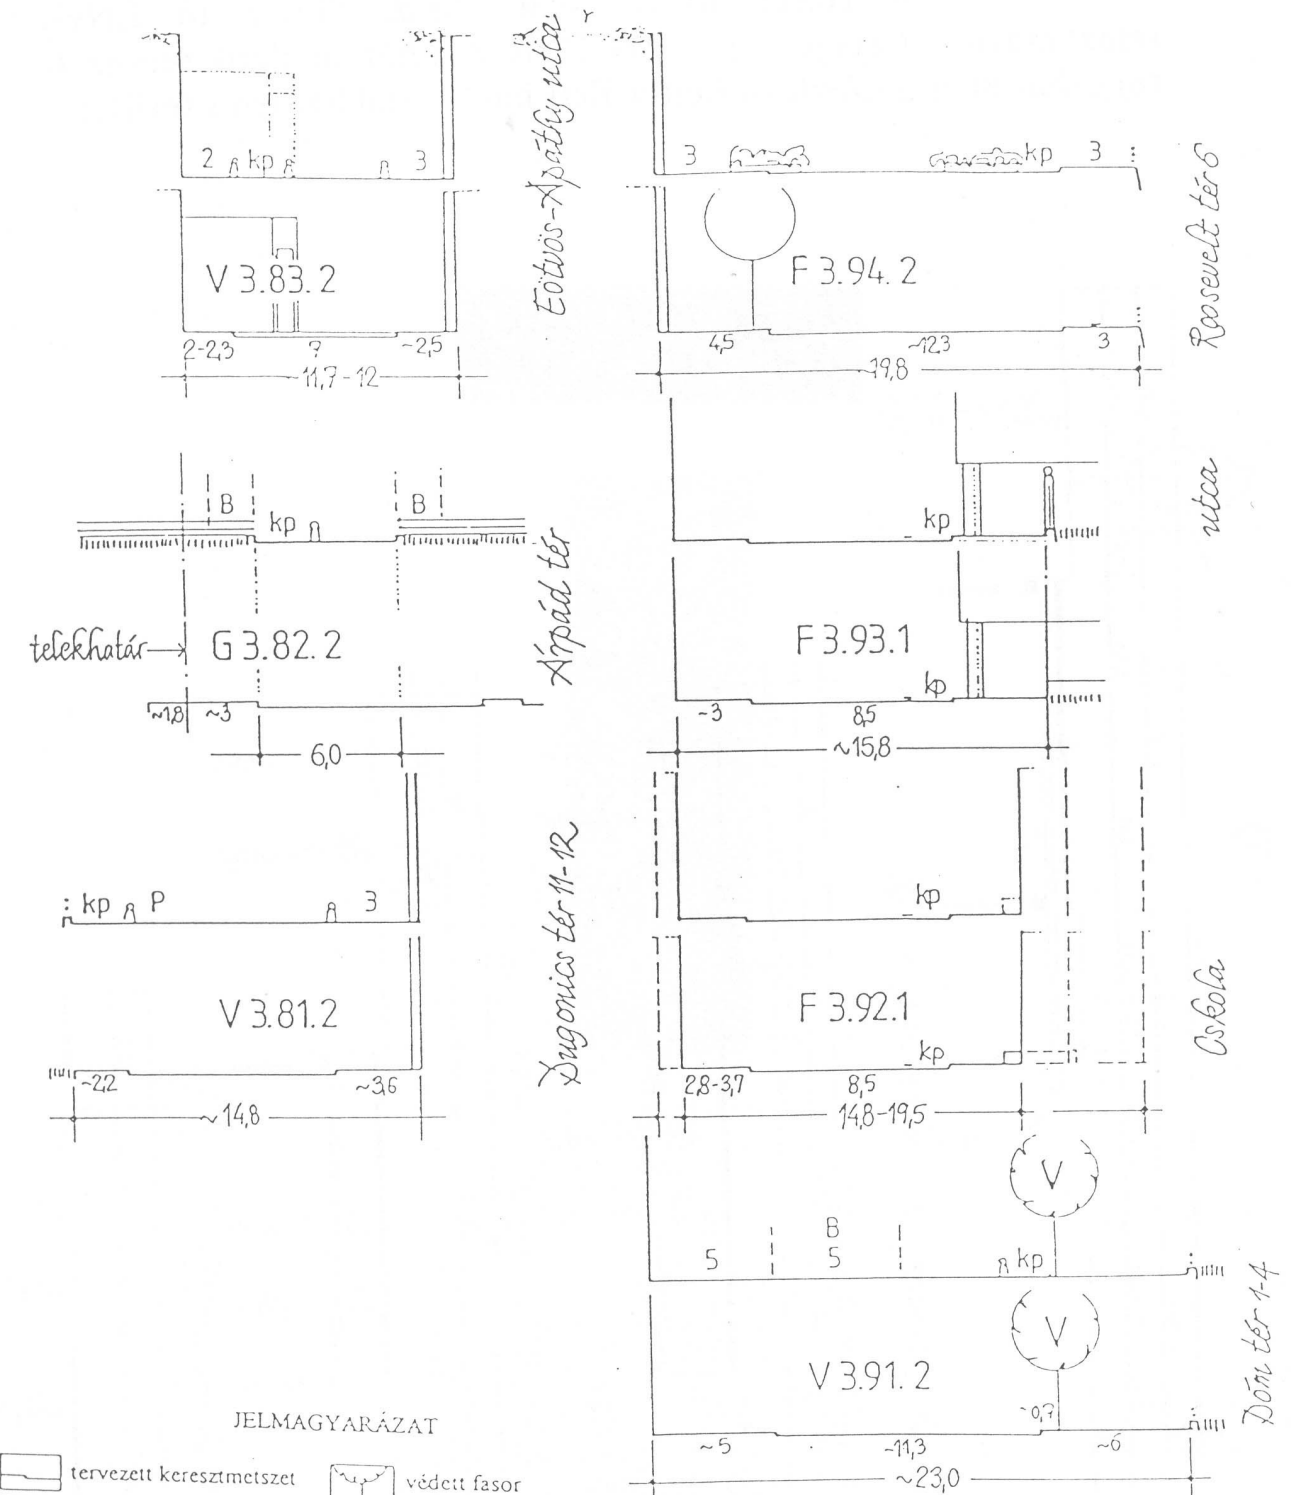


JELMAGYARÁZAT

	tervezett keresztmetszet		védett fasor
	meglévő keresztmetszet		tagolt kiemelt zóldsáv
	terelő (kerékvető) elem		zóldsáv, csatlakozó zöld felület
	park, parterre korlát		sáv minimális szélessége
	berendezési sáv		megengedhető gépkocsi parkolás
	fasor		kerékpárút, -sáv


A meglévő keresztmetszetekre beírt kódjelek a szabályozási tervlapon azonosíthatók. A kódjel első számjegye a közterület helyét jelzi a közterületek szerkezeti rendszerében, a második számcsoporthoz a keresztmetszet azonosító jele a szabályozási terven, az utolsó szám a rekonstrukció szükséges mértékét jelzi: 1 - a keresztmetszet lényegében kialakult, 2 - a keresztmetszet kisebb mértékű módosítása szükséges, valamint 3 - a keresztmetszet teljes átépítése szükséges.

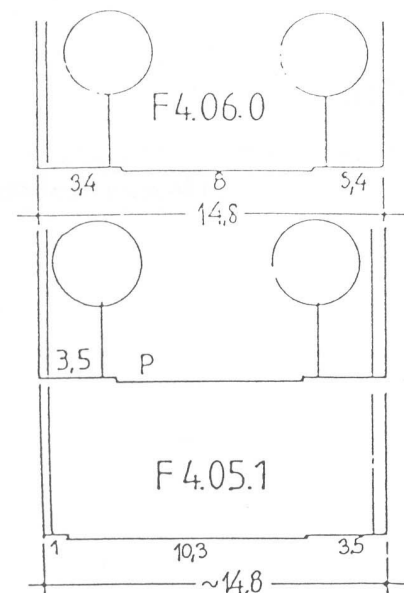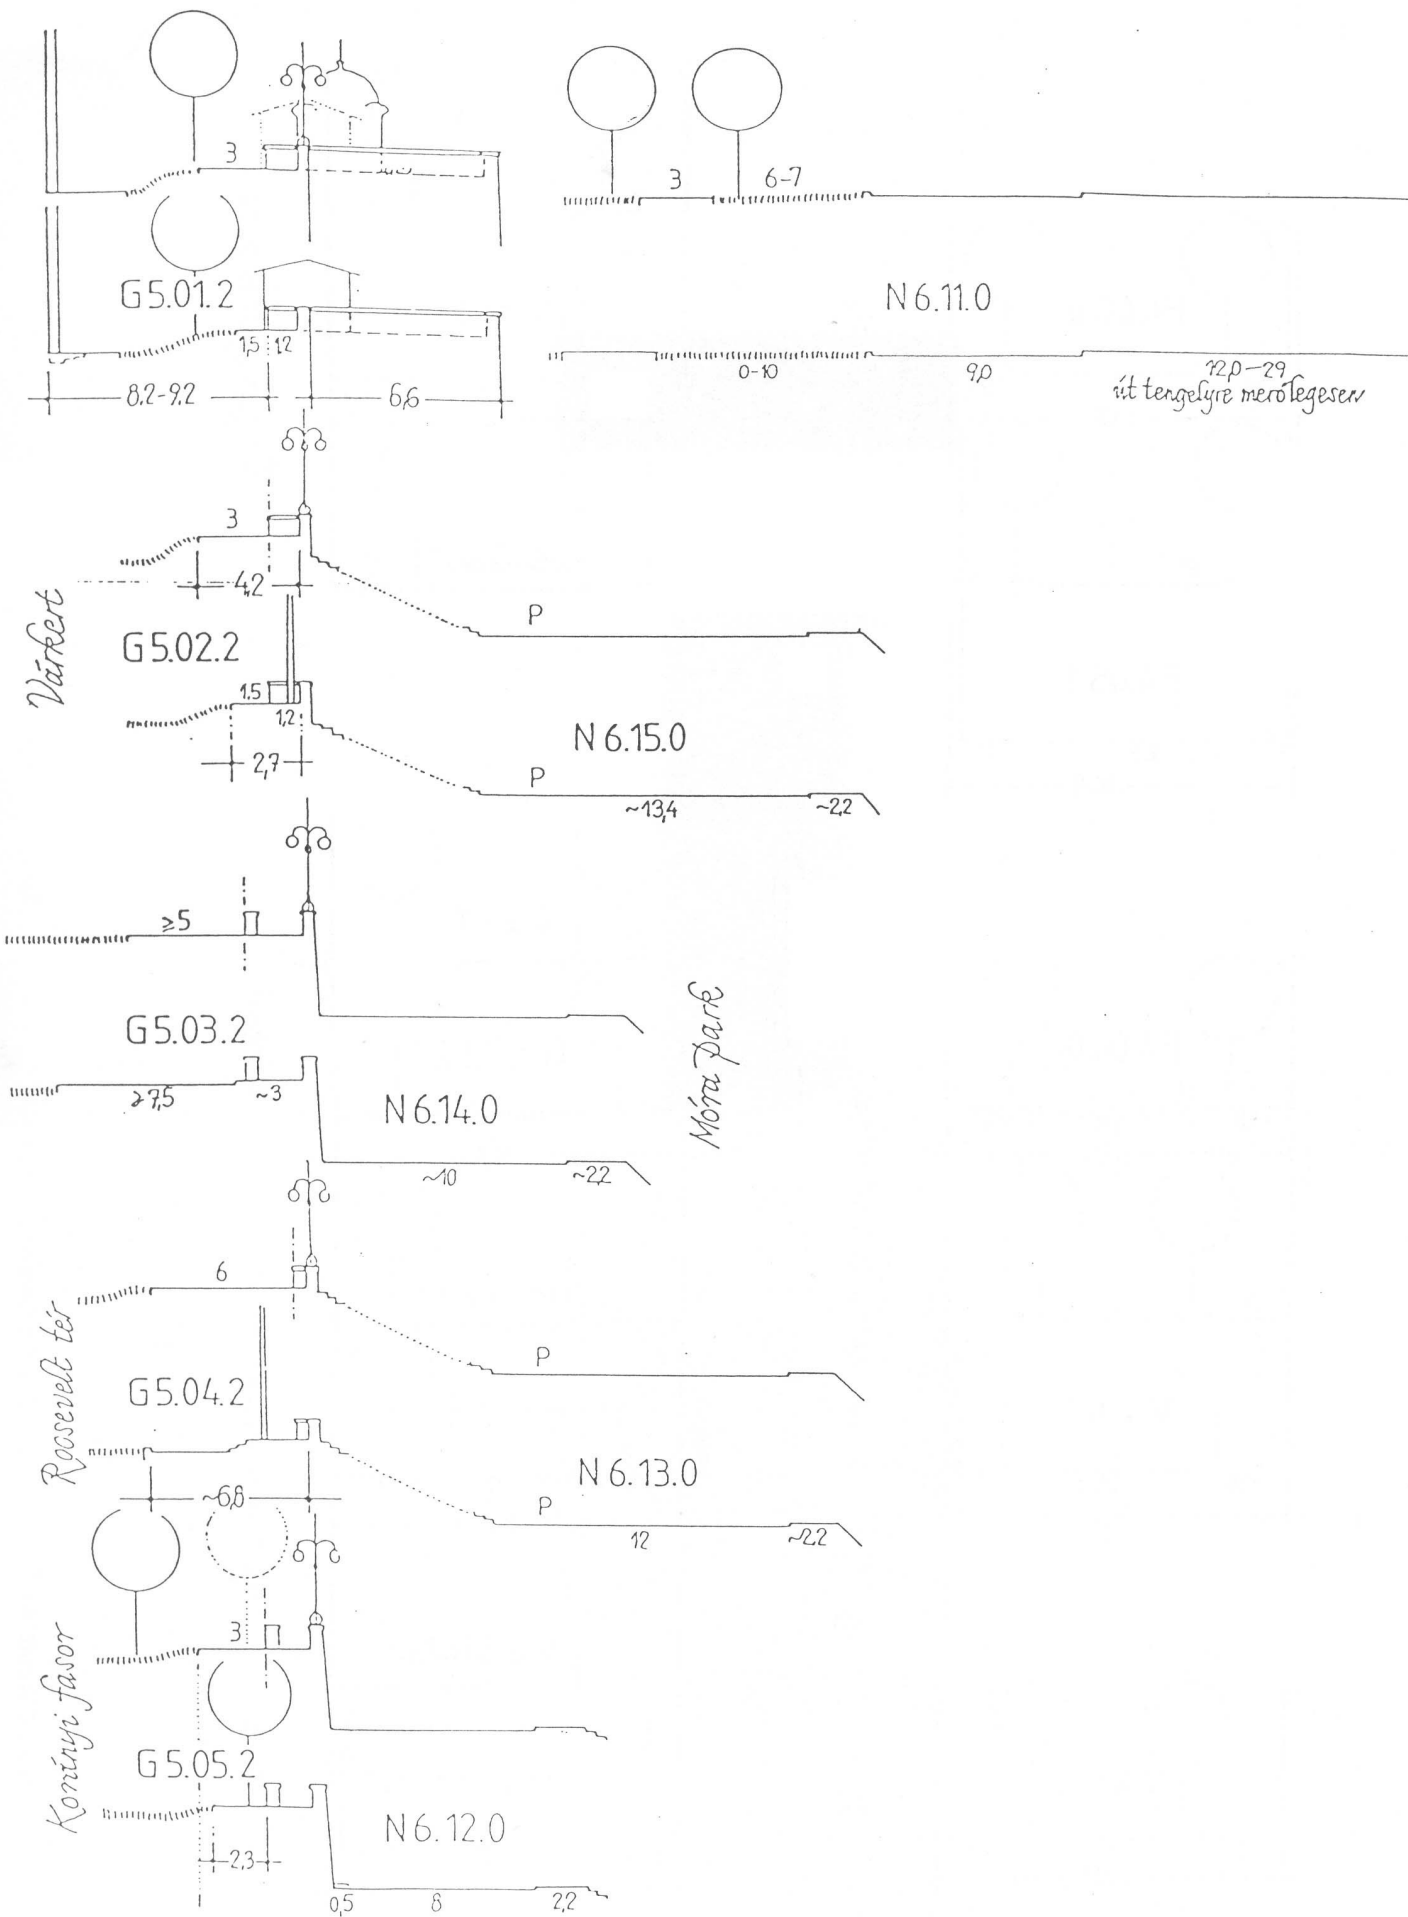


10-2

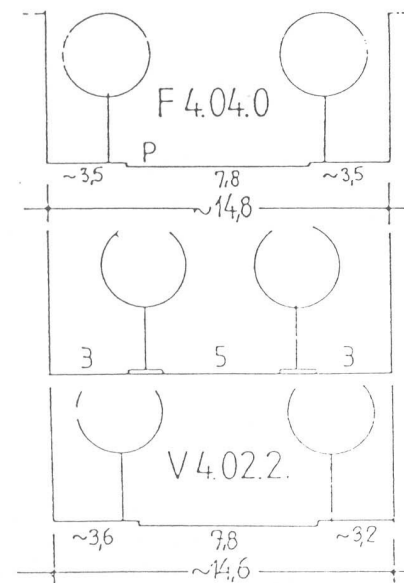


14-12

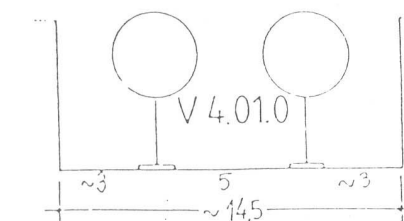


32-34

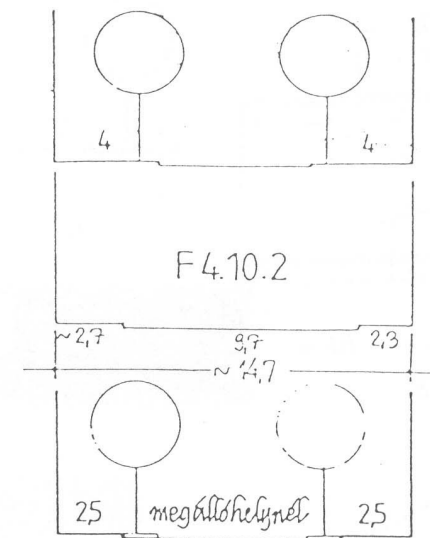


Dózsa György utca

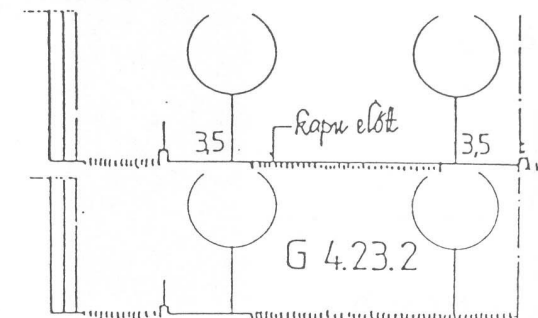

Vároktér

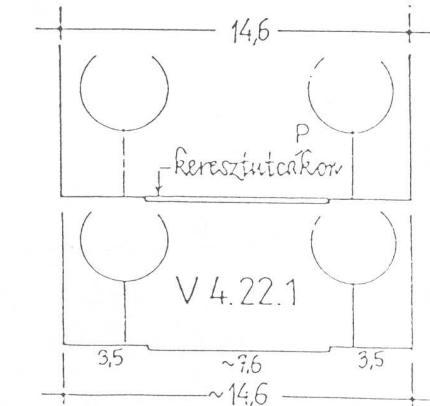


4-2

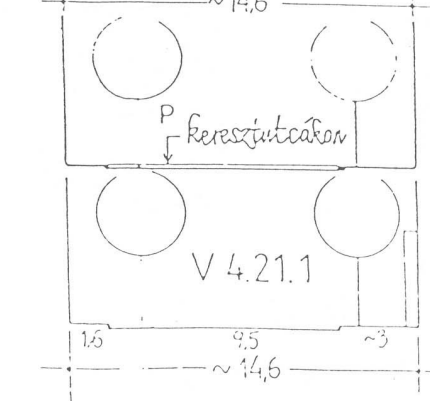


14-6

30-28 Deák Ferenc utca


Károlyi utca

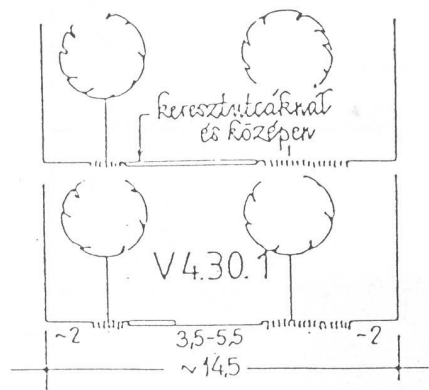


Berzsenyi utca

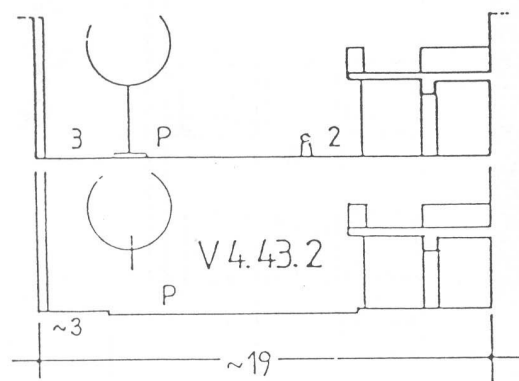


4-2

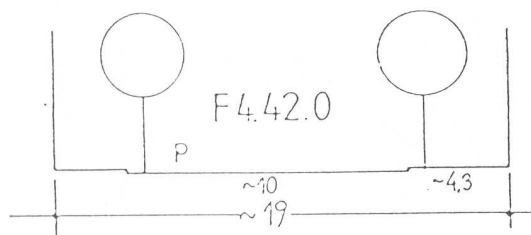

Arany János utca

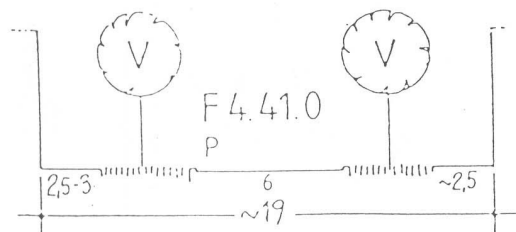


16-10

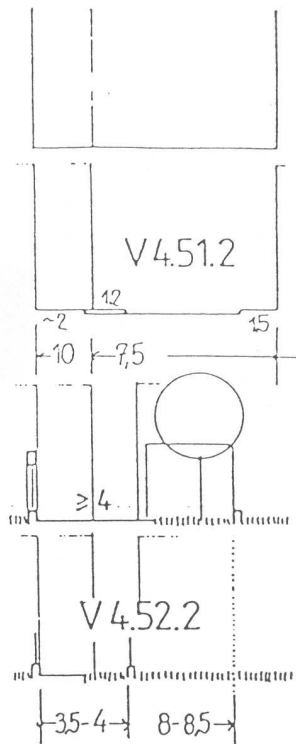

1-5

Nádor utca



7-9

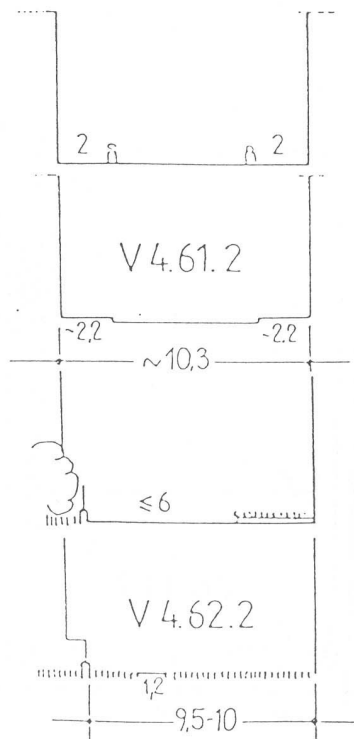


1-3

Bajza utca



5-7

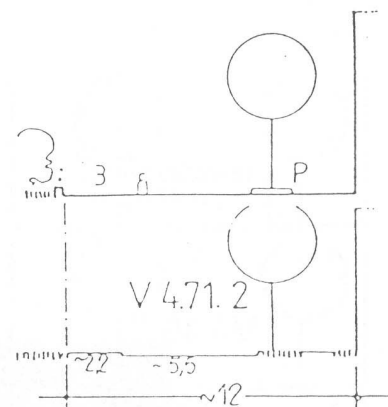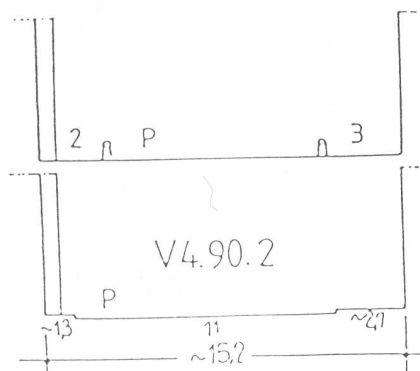


Bela utca

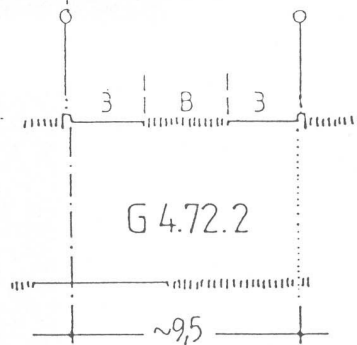





gyalogút a Bela u. vonalában

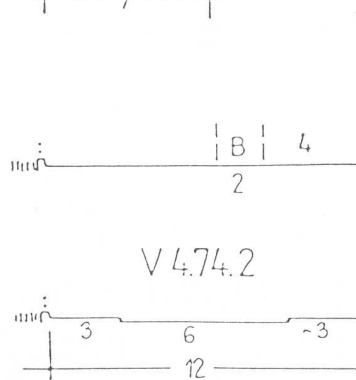
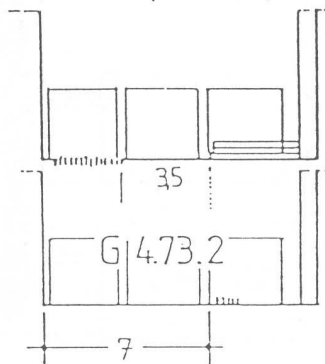




Dóm tér 13-15

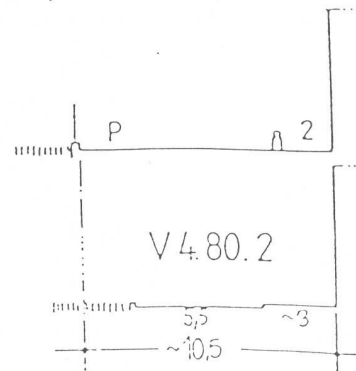


Révai utca

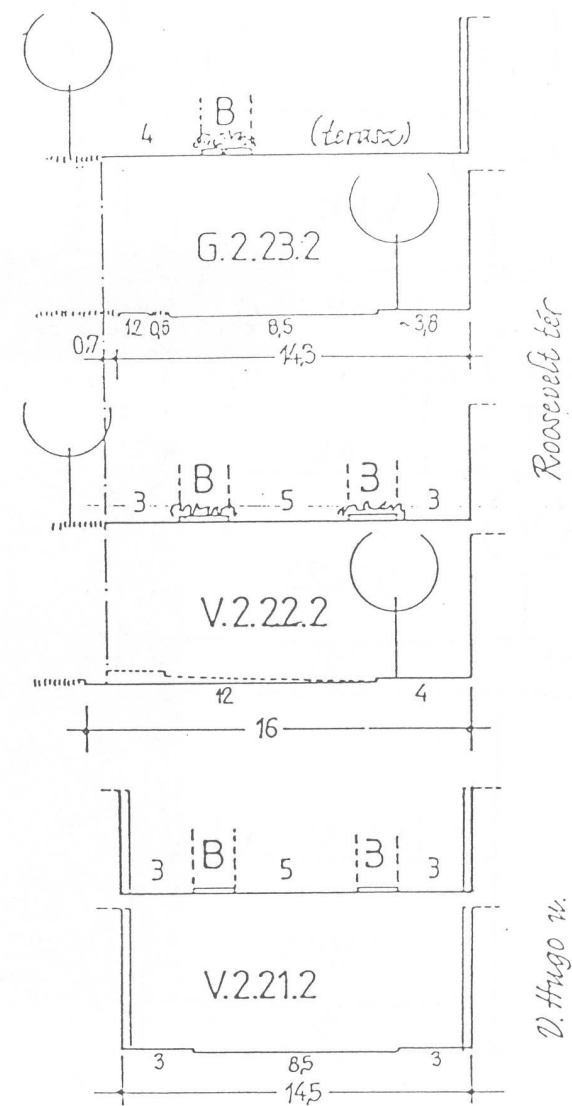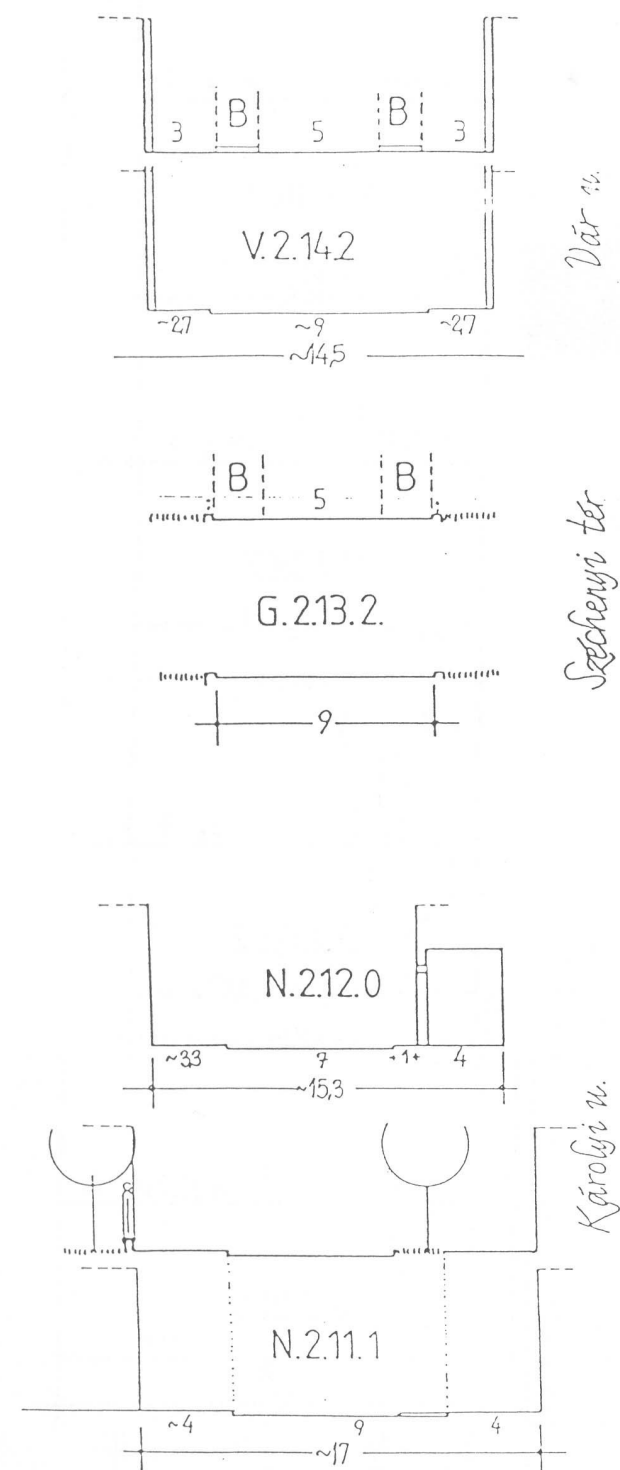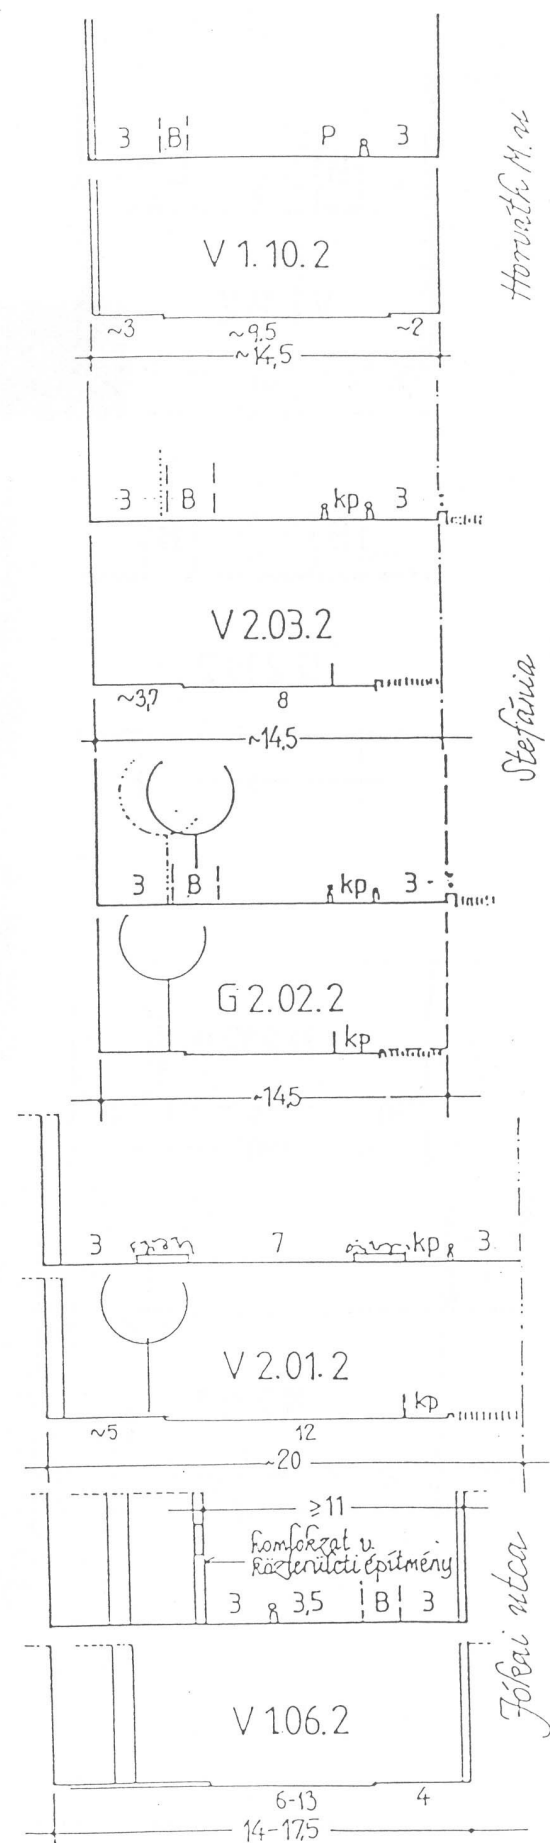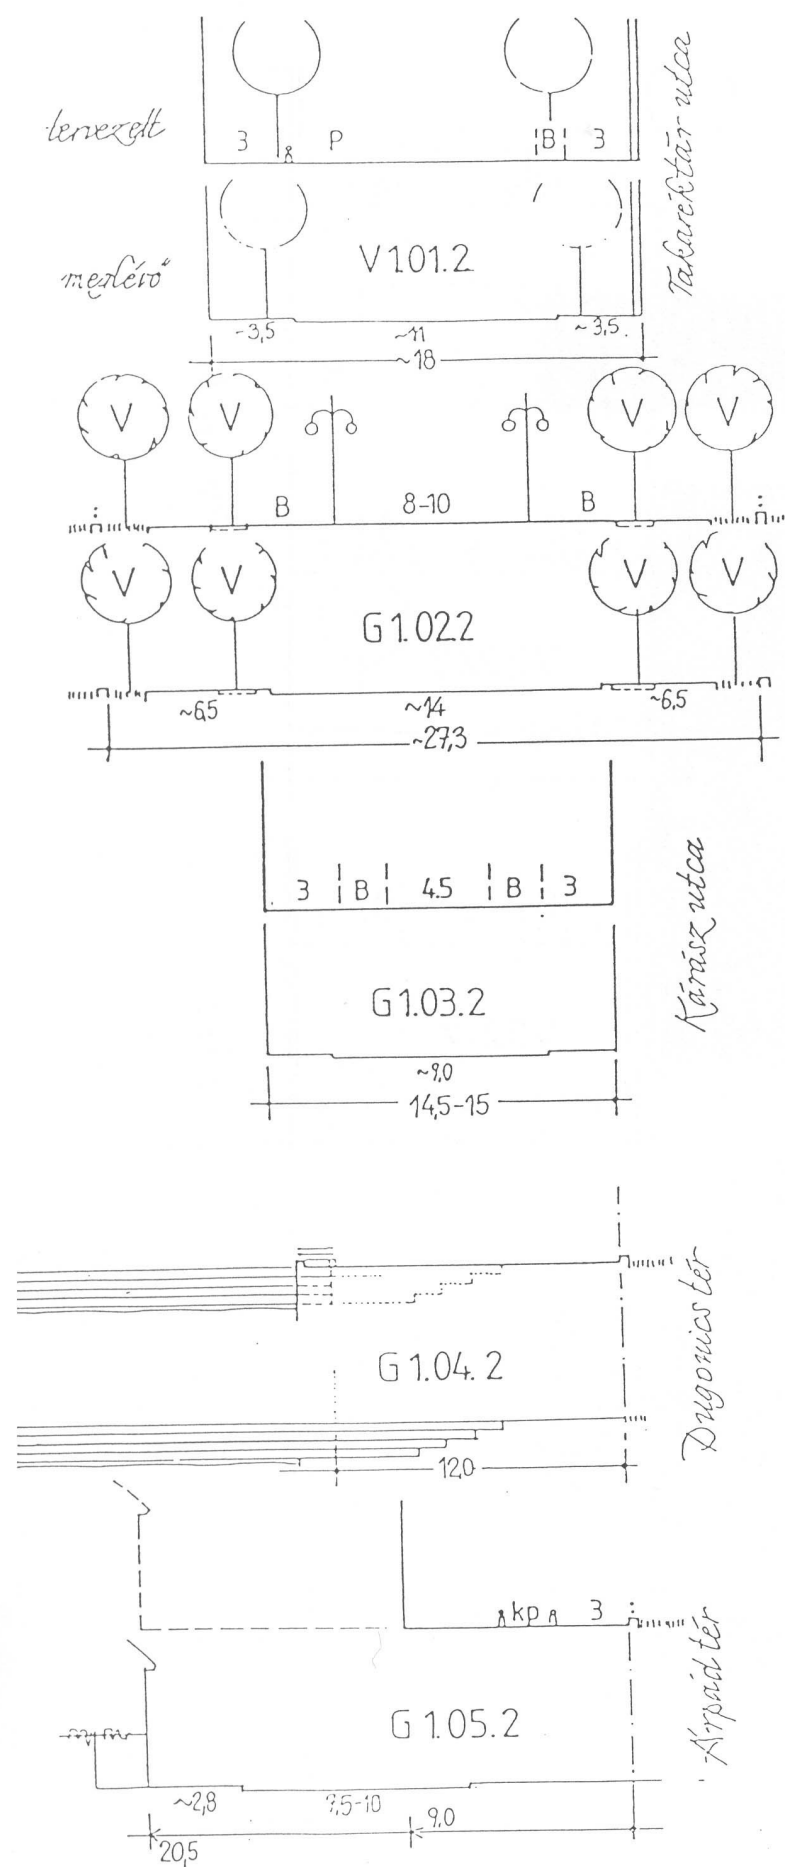
















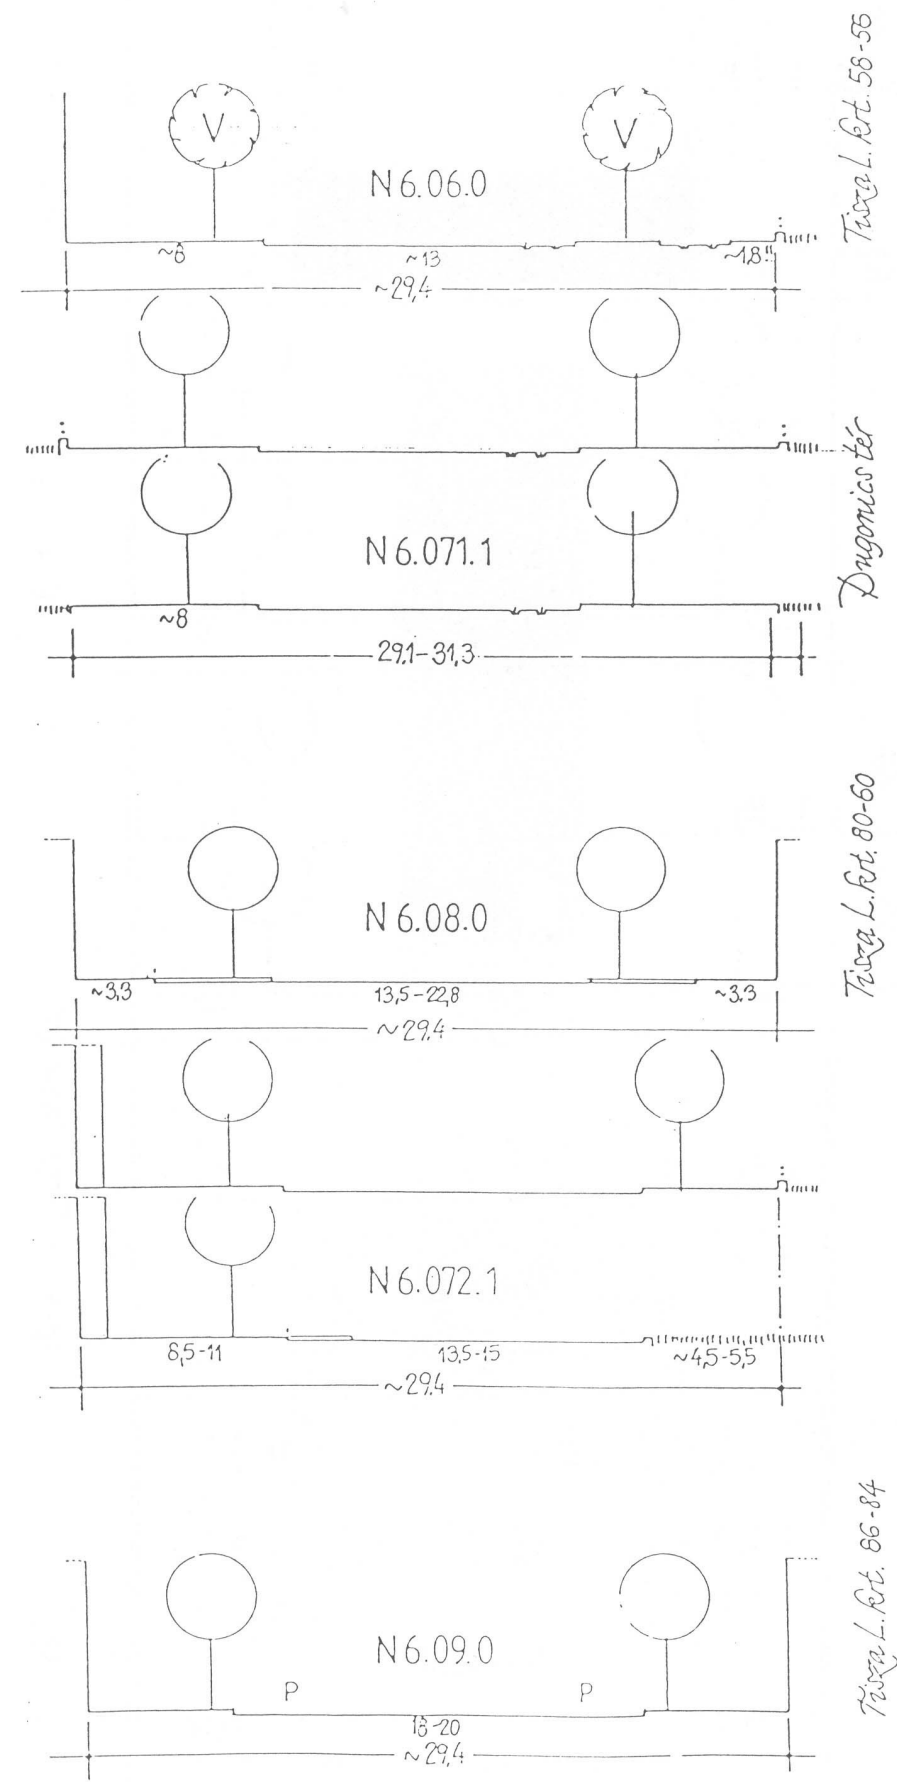
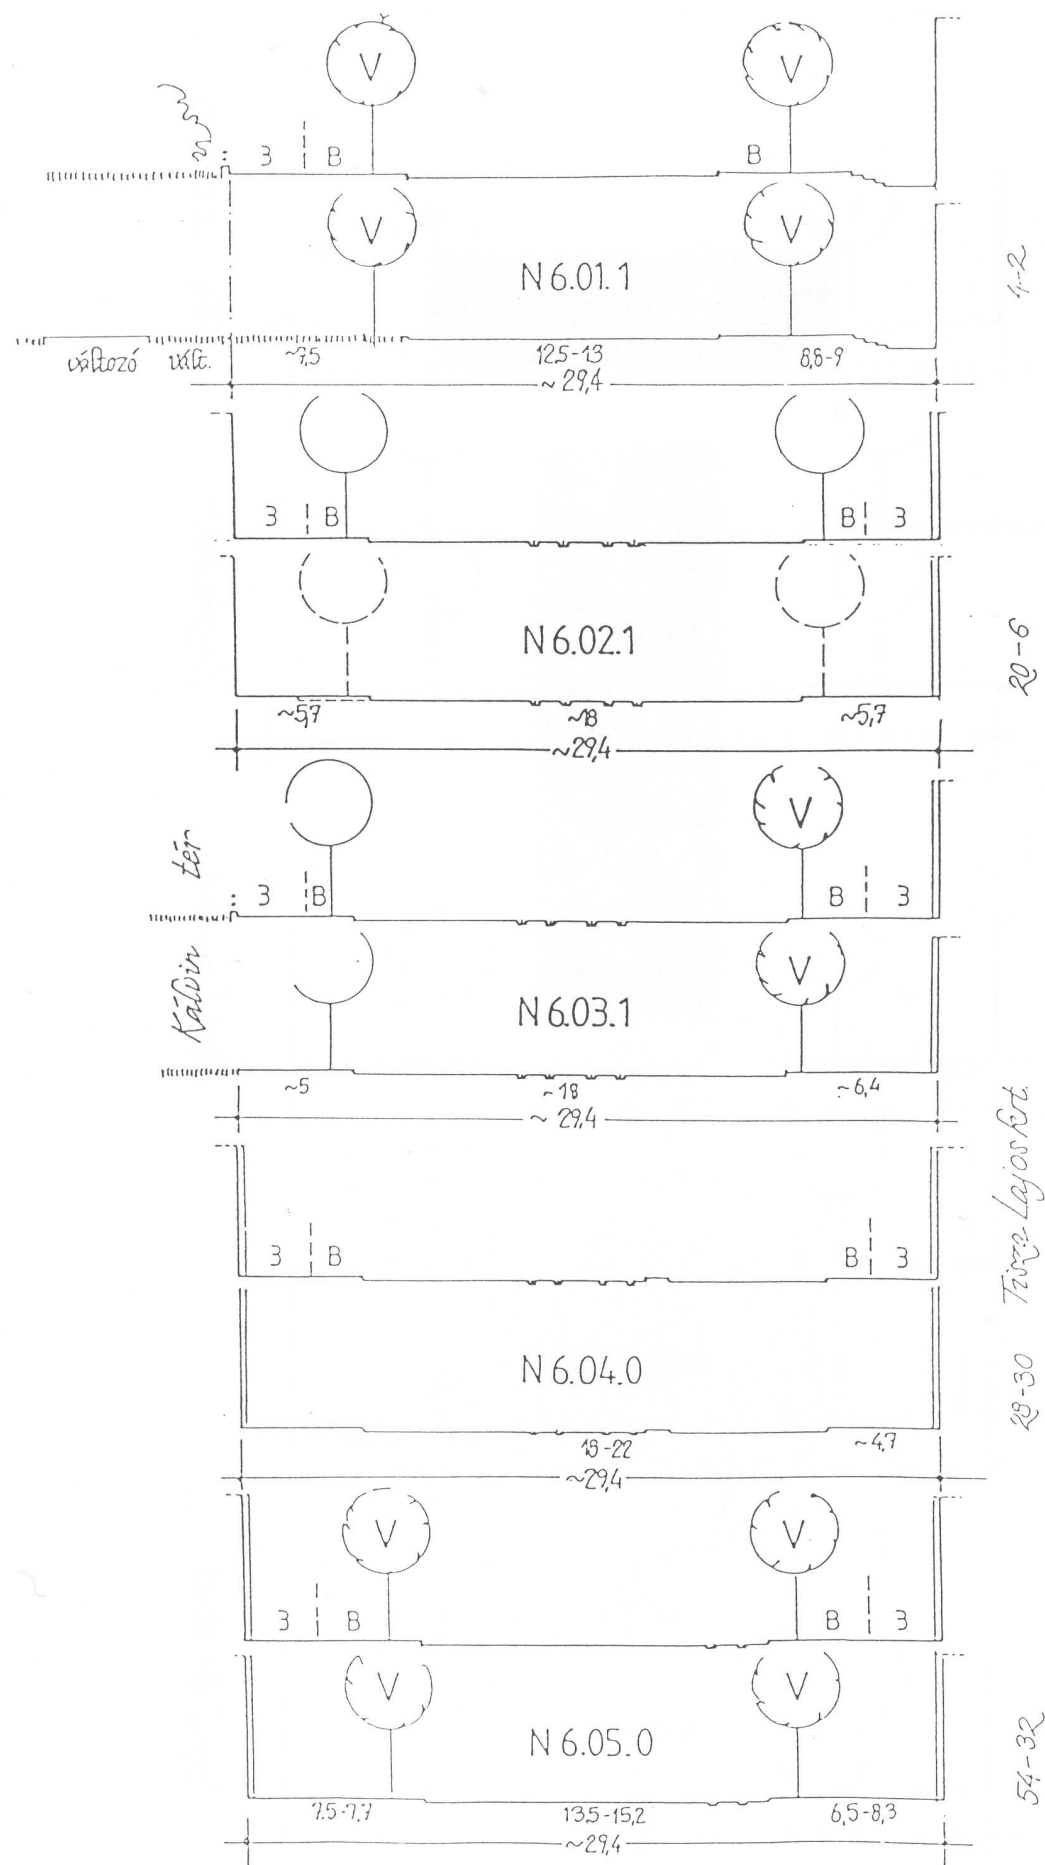


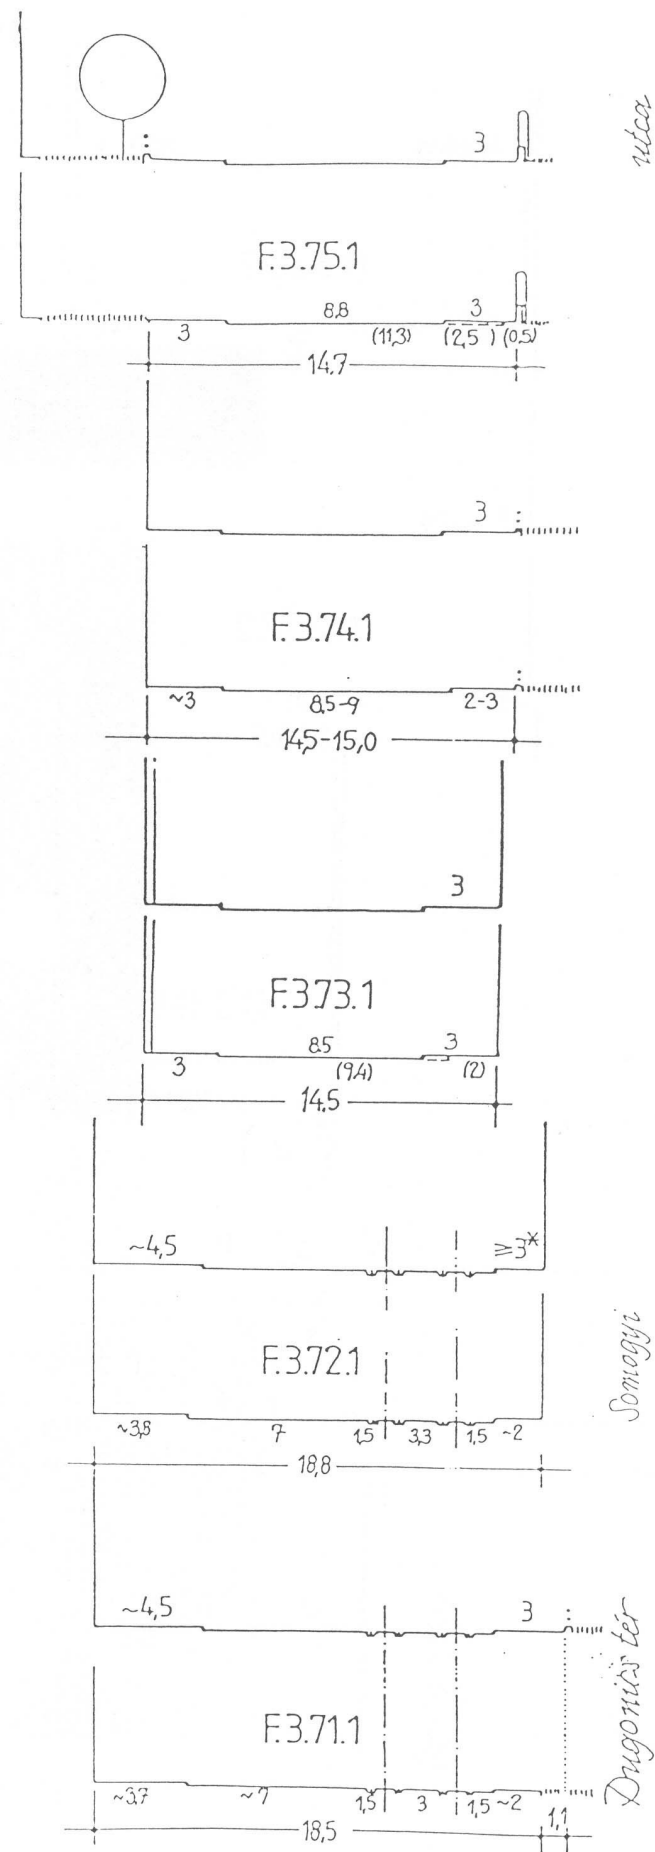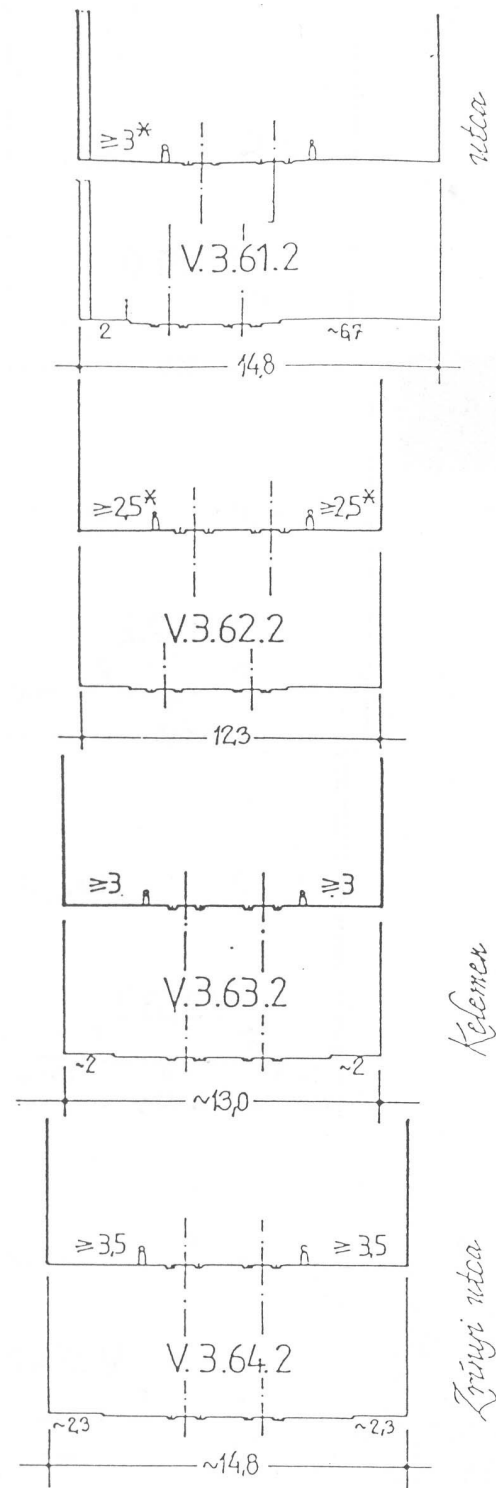

*villamos pálya rekonstrukció esetén

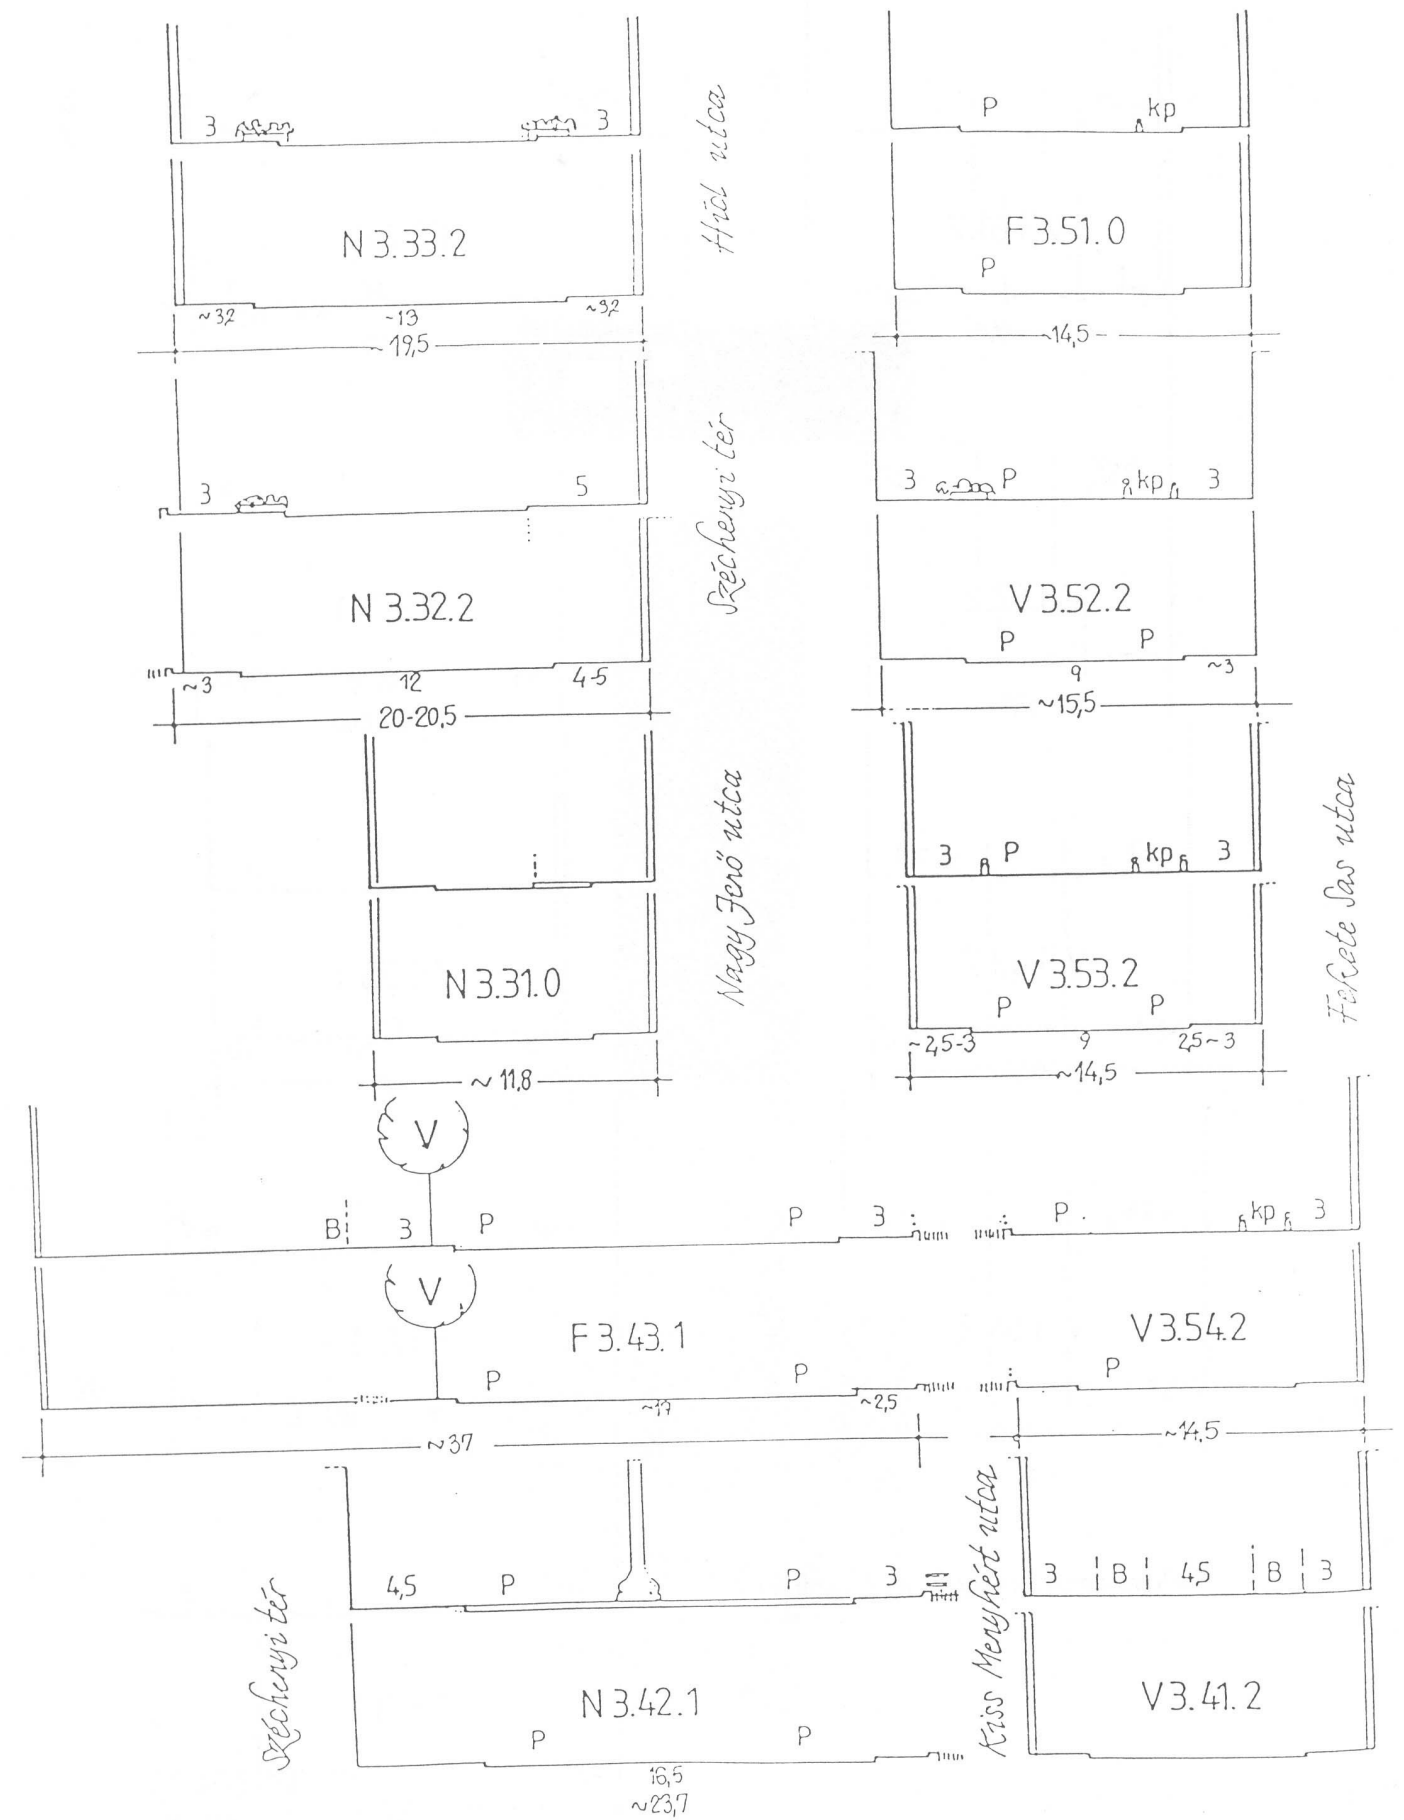

Farkas utca

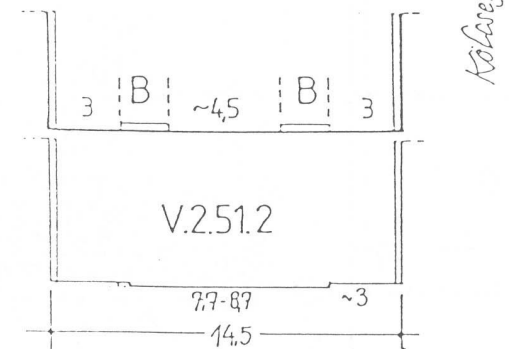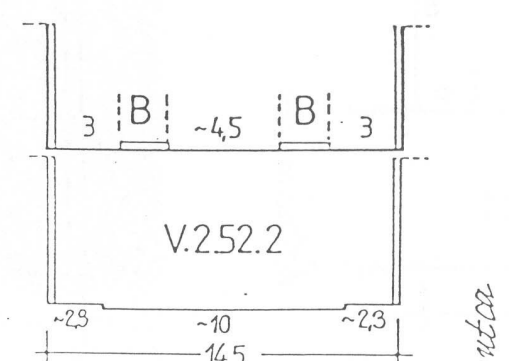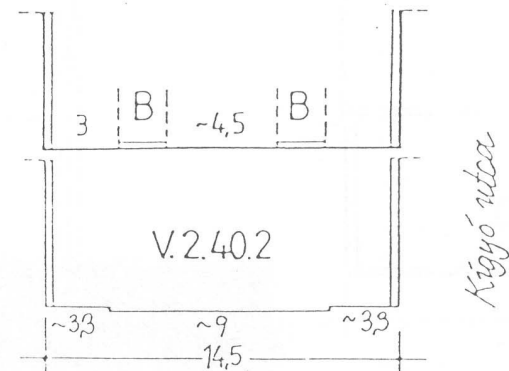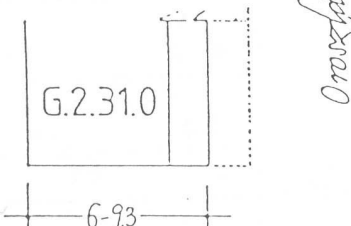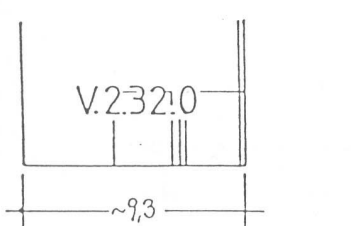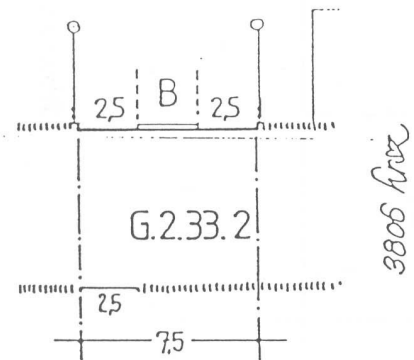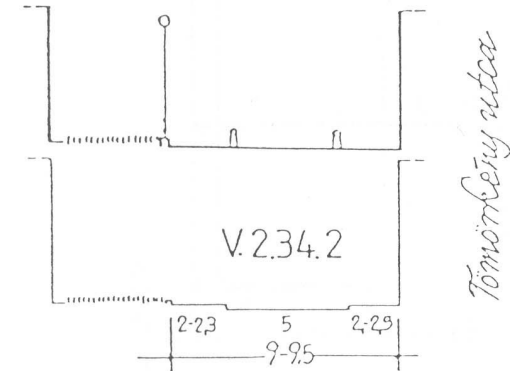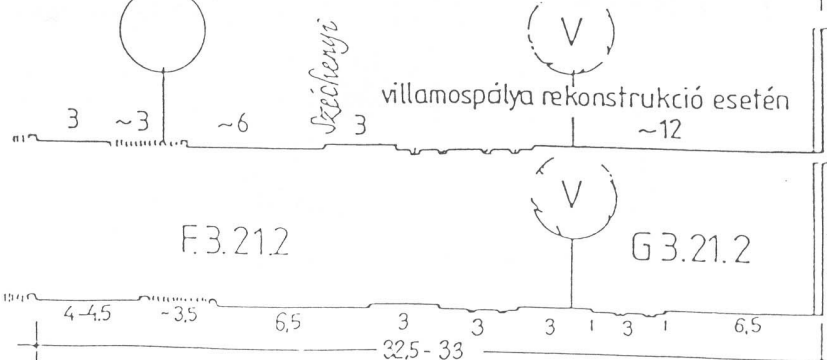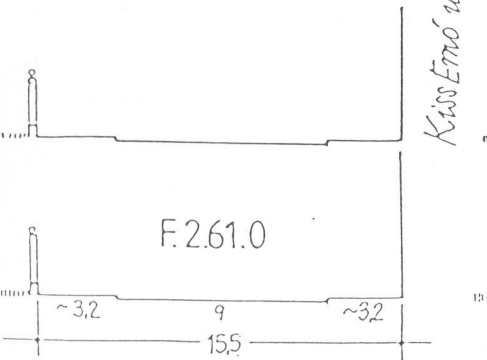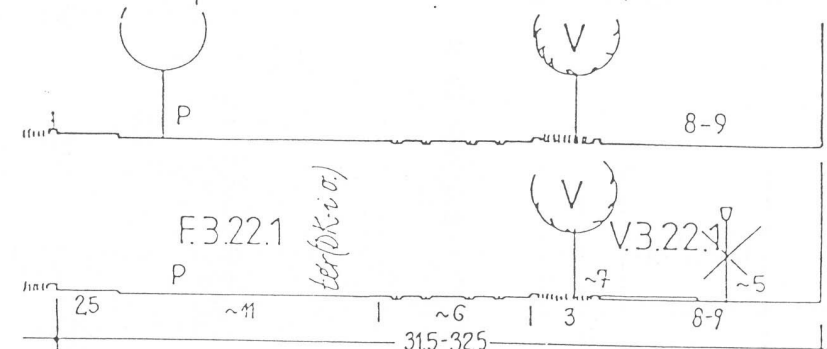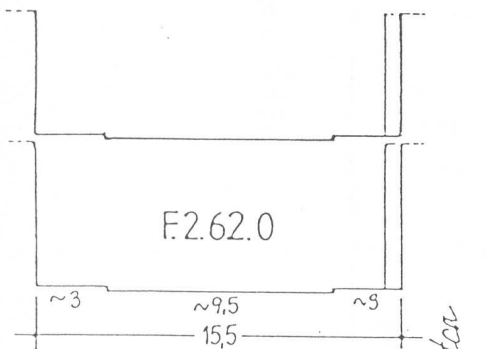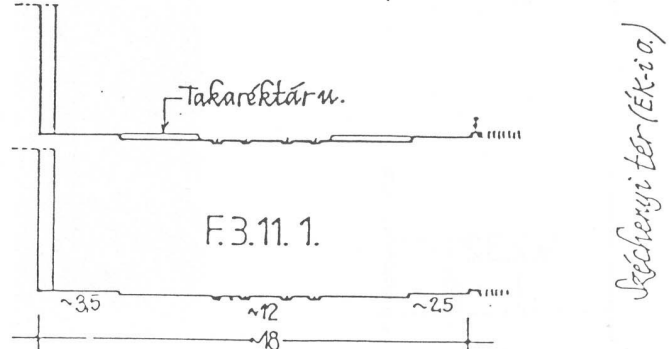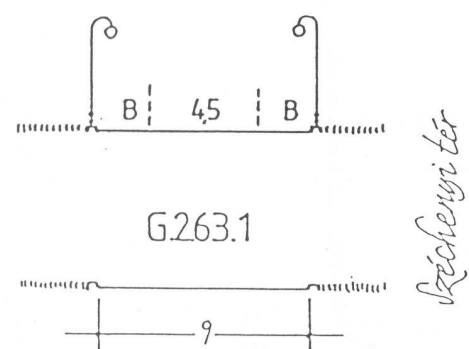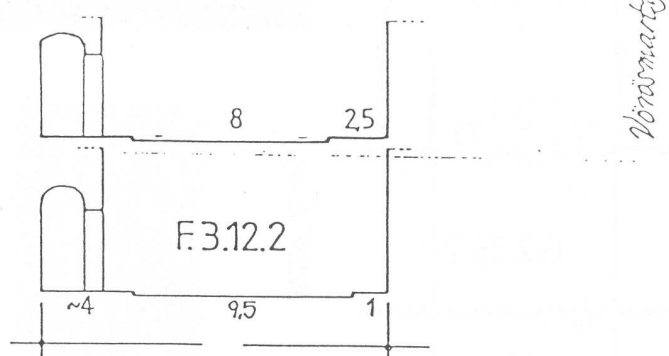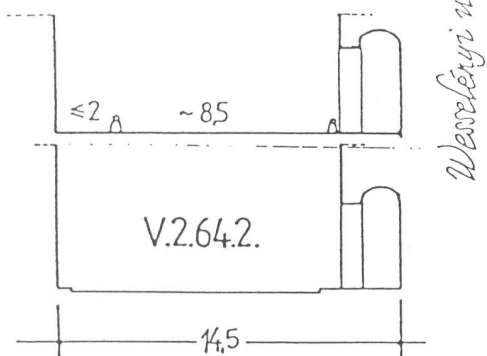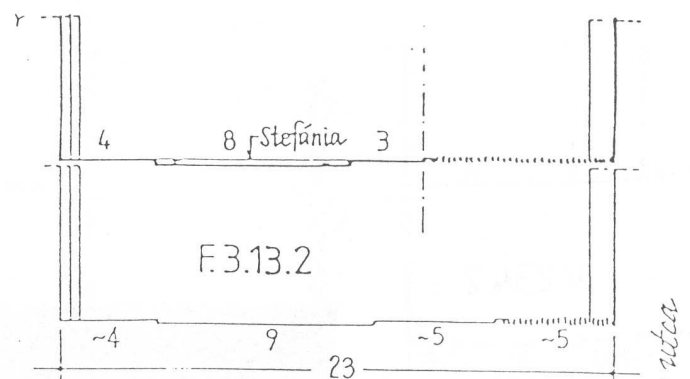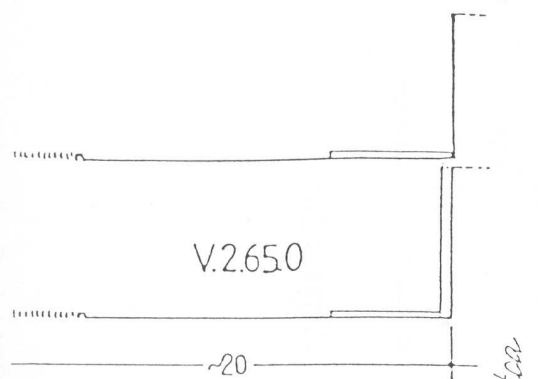

Wasserküchen

Rechenzettel

Kiss Ernő utca

Vörösmarty utca

Rechenzettel (ÉK-i)

Tömörkény utca

3800 hrs

Országos utca

Károlyi utca


Károlyi utca

4-4 KERESZTSZELVÉNY
TRAKTOR UTCA(2)


THÖKÖLY ÚT





5/a-5/a KERESZTSZELVÉNY
1.sz.utca(Kállay liget)

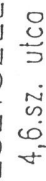

6-6 KERESZTSZELVÉNY
2,3,5.sz. utca

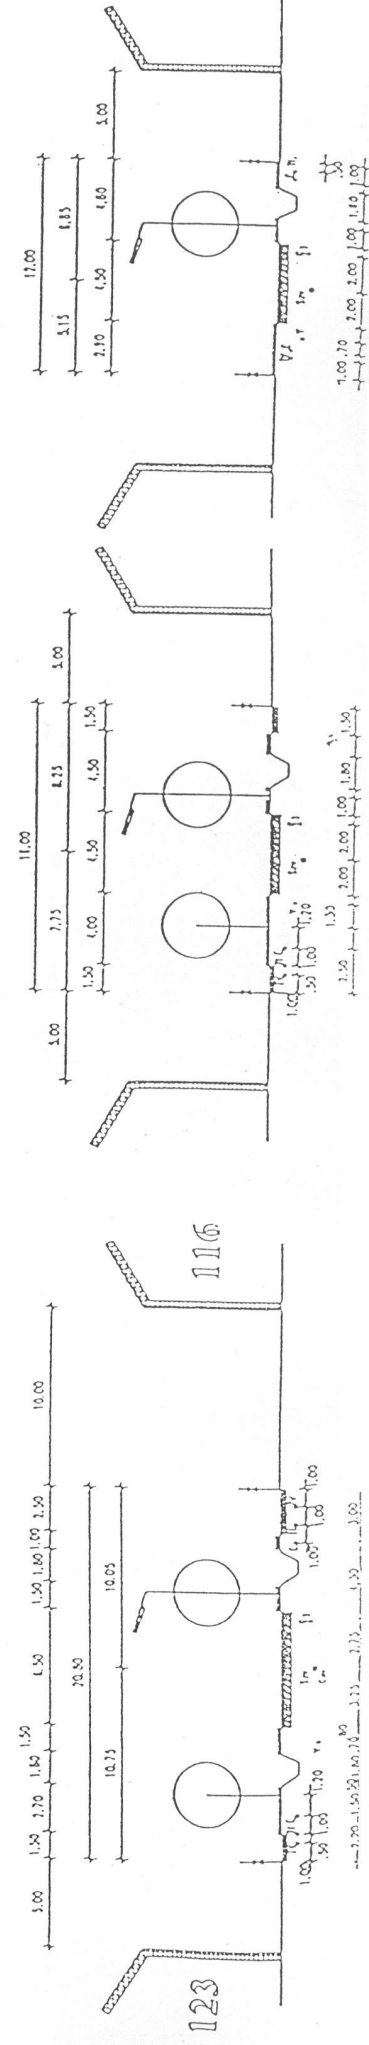

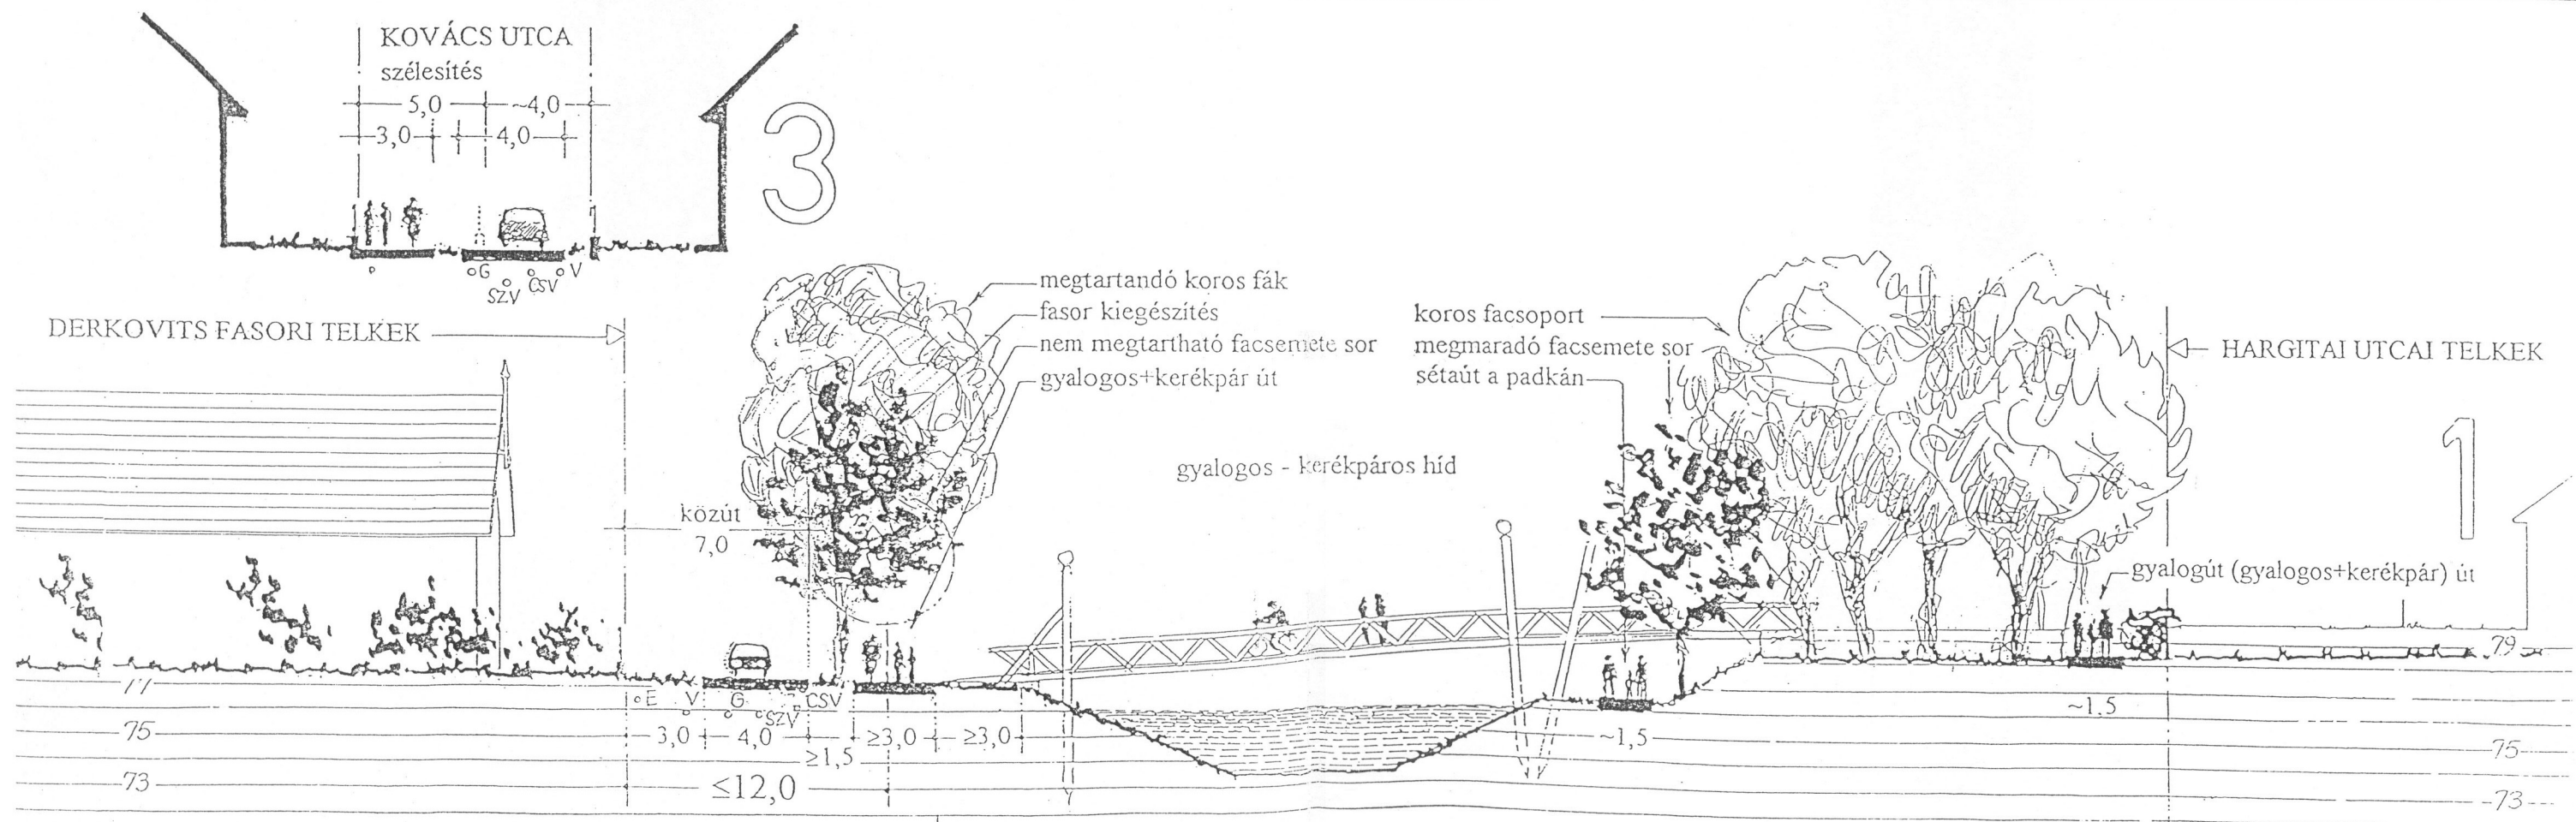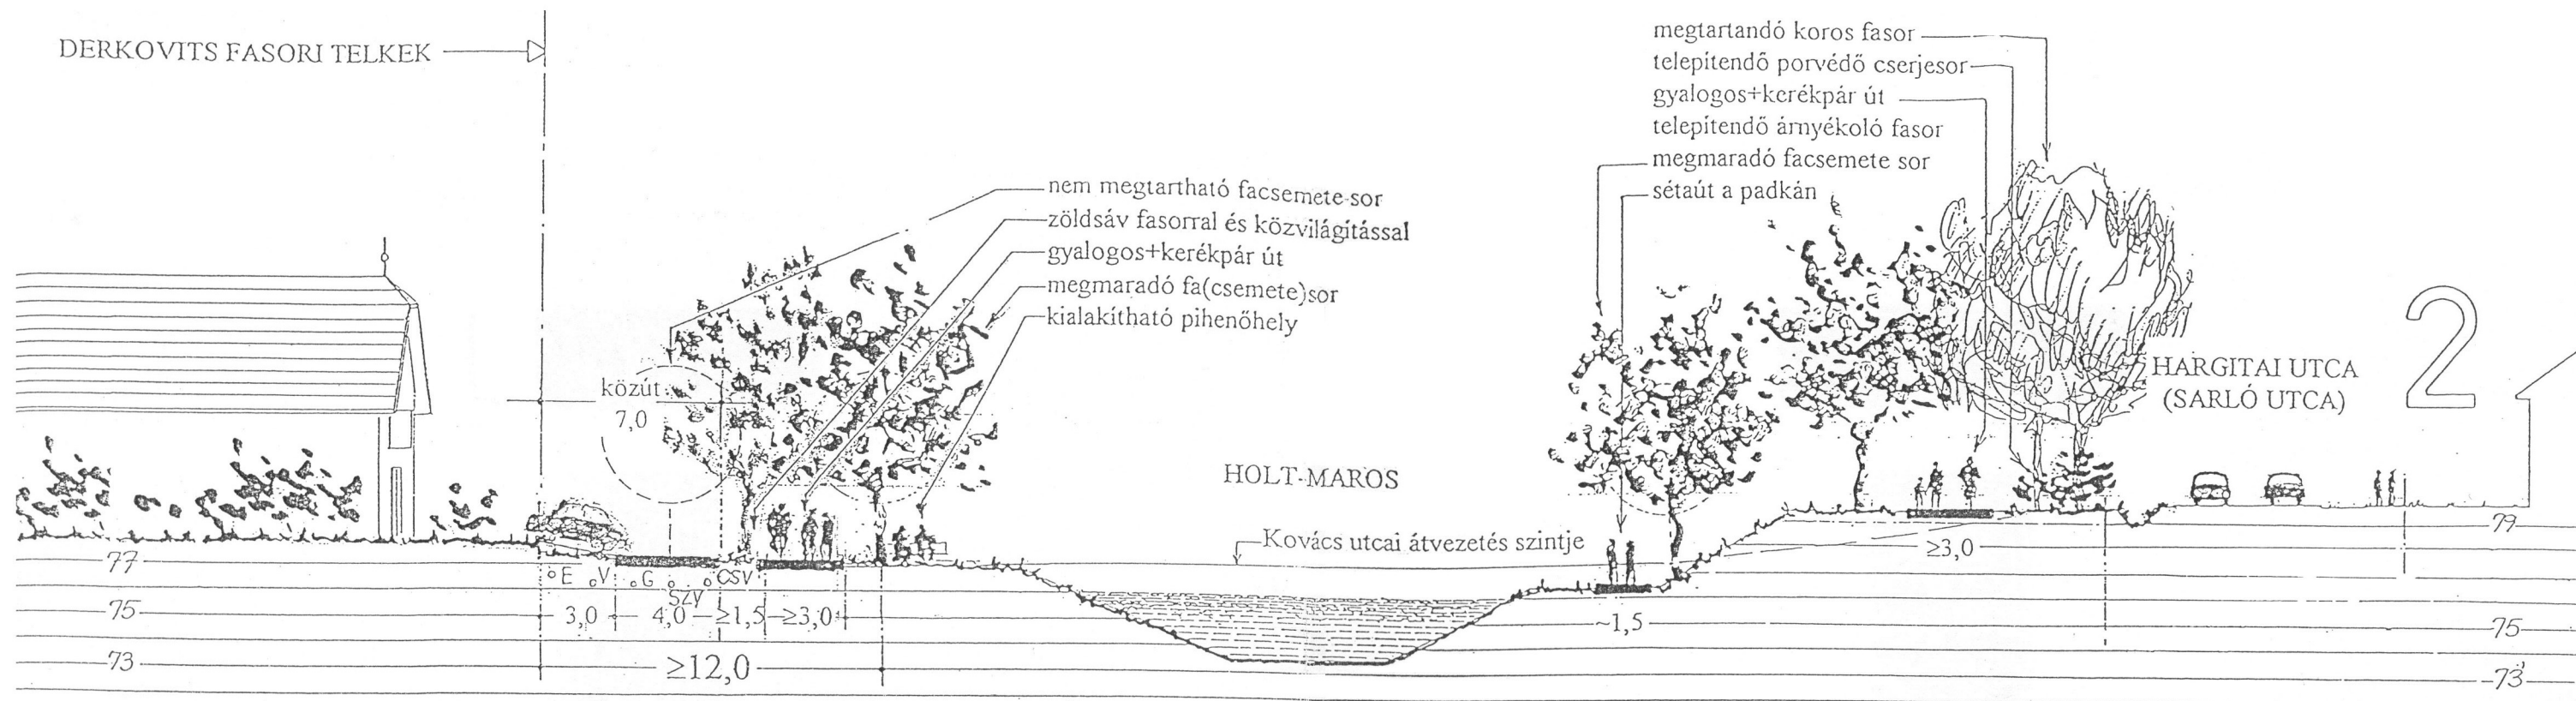

Szeged, Holt-Maros és a Derkovits fasor -Kovács utca közti terület szabályozási terve

közterület keresztmetszetek a Kovács és Thököly utcák között, $m=1:250$