



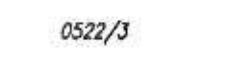


	1M	2M	3M
4	5M	6M	7M
8M	9M	10M	11

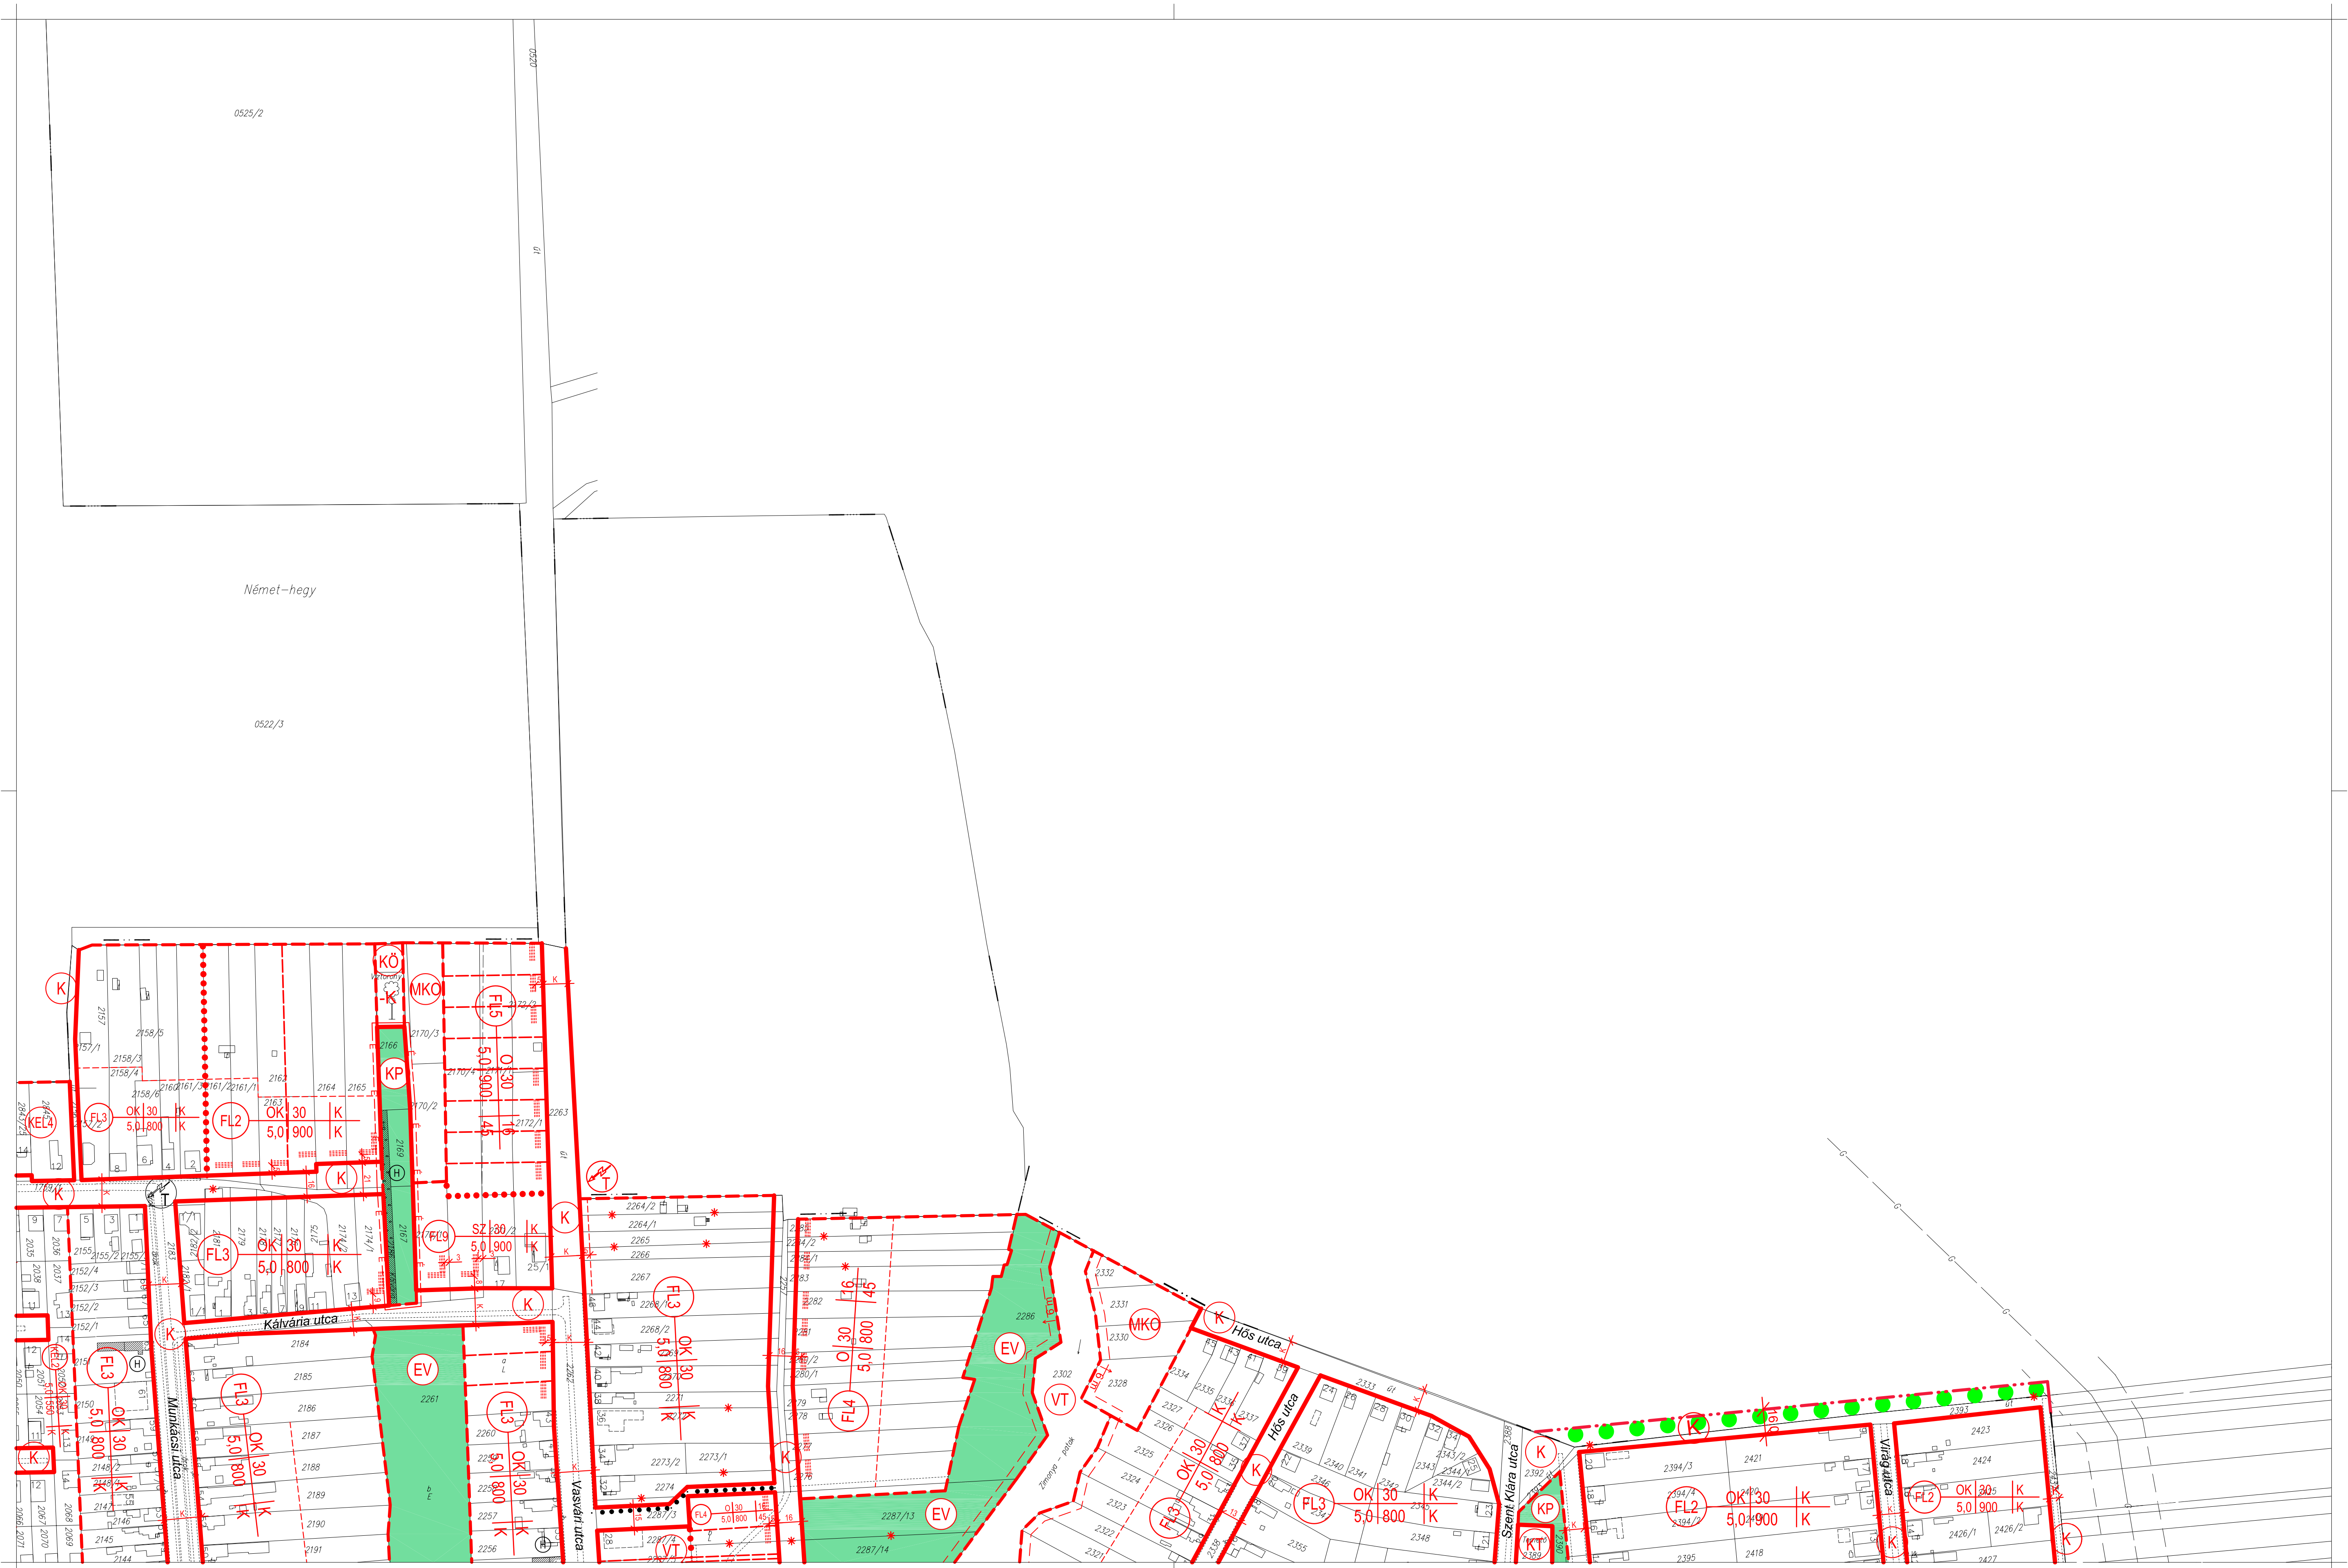





	1M	2M	3M _m
4	5M	6M	7M _m
8M	9M	10M	11

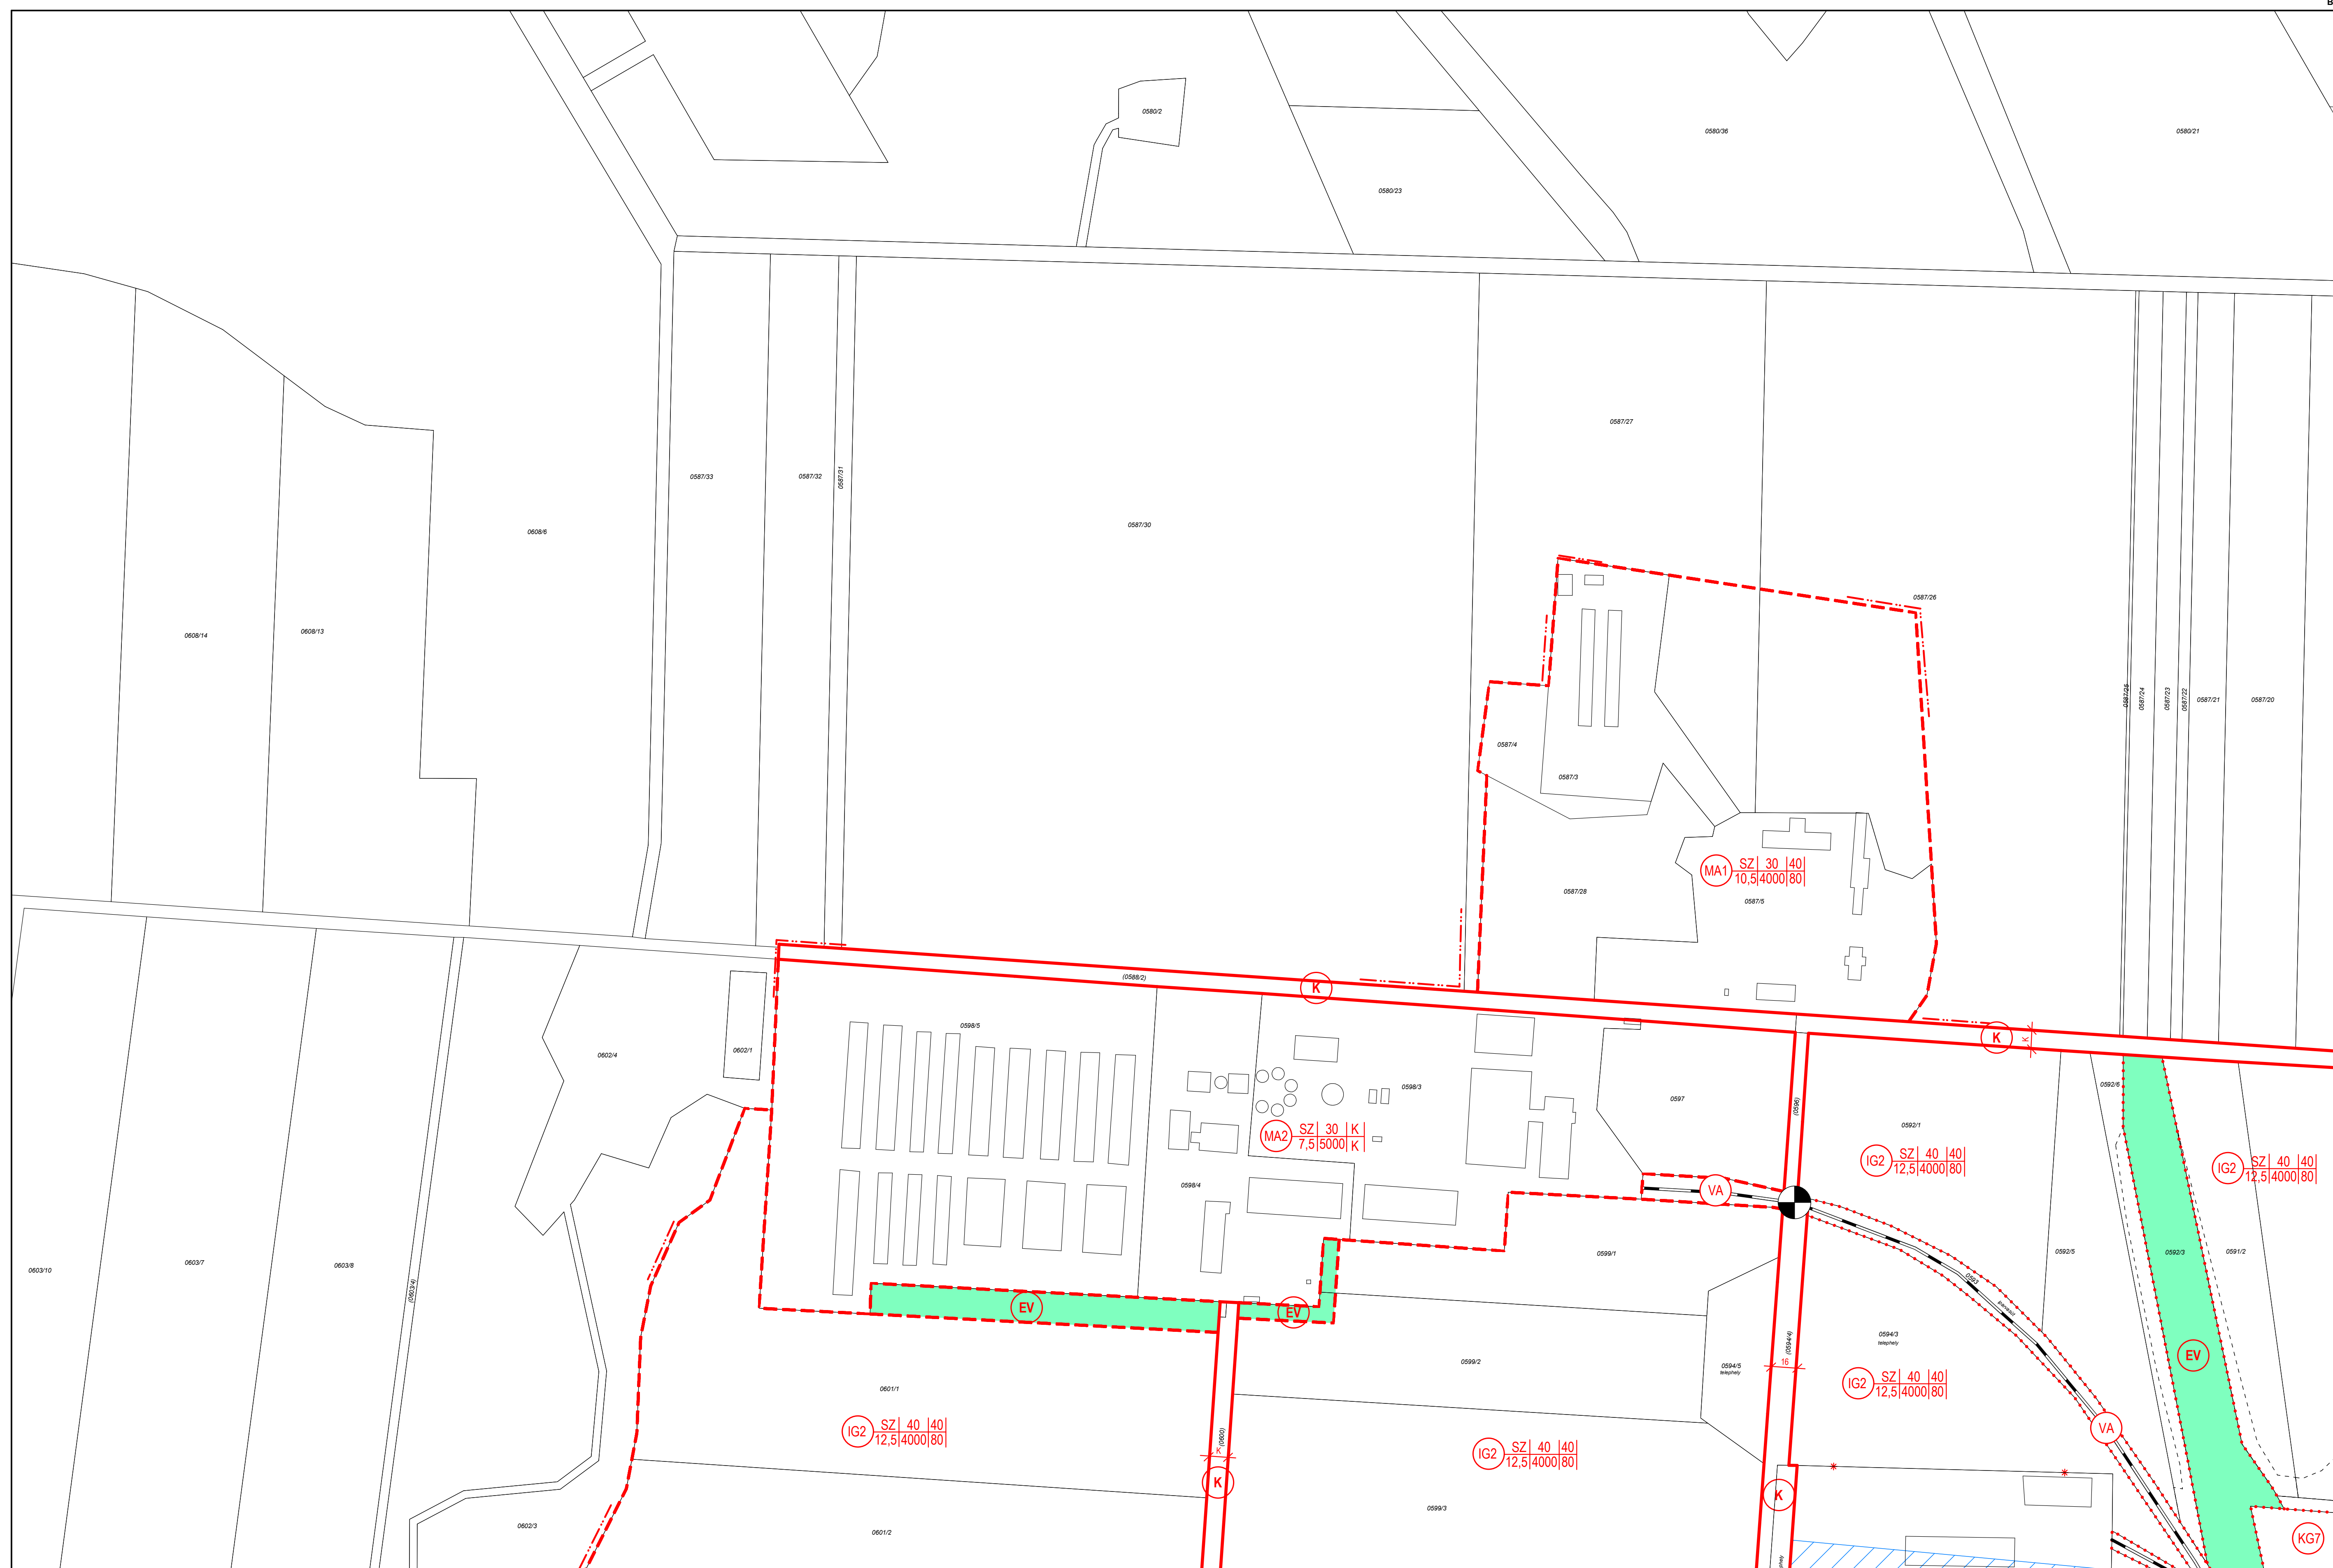

	1M	2M	3M	
4	5M	6M	7M	4M
8M	9M	10M	11M	

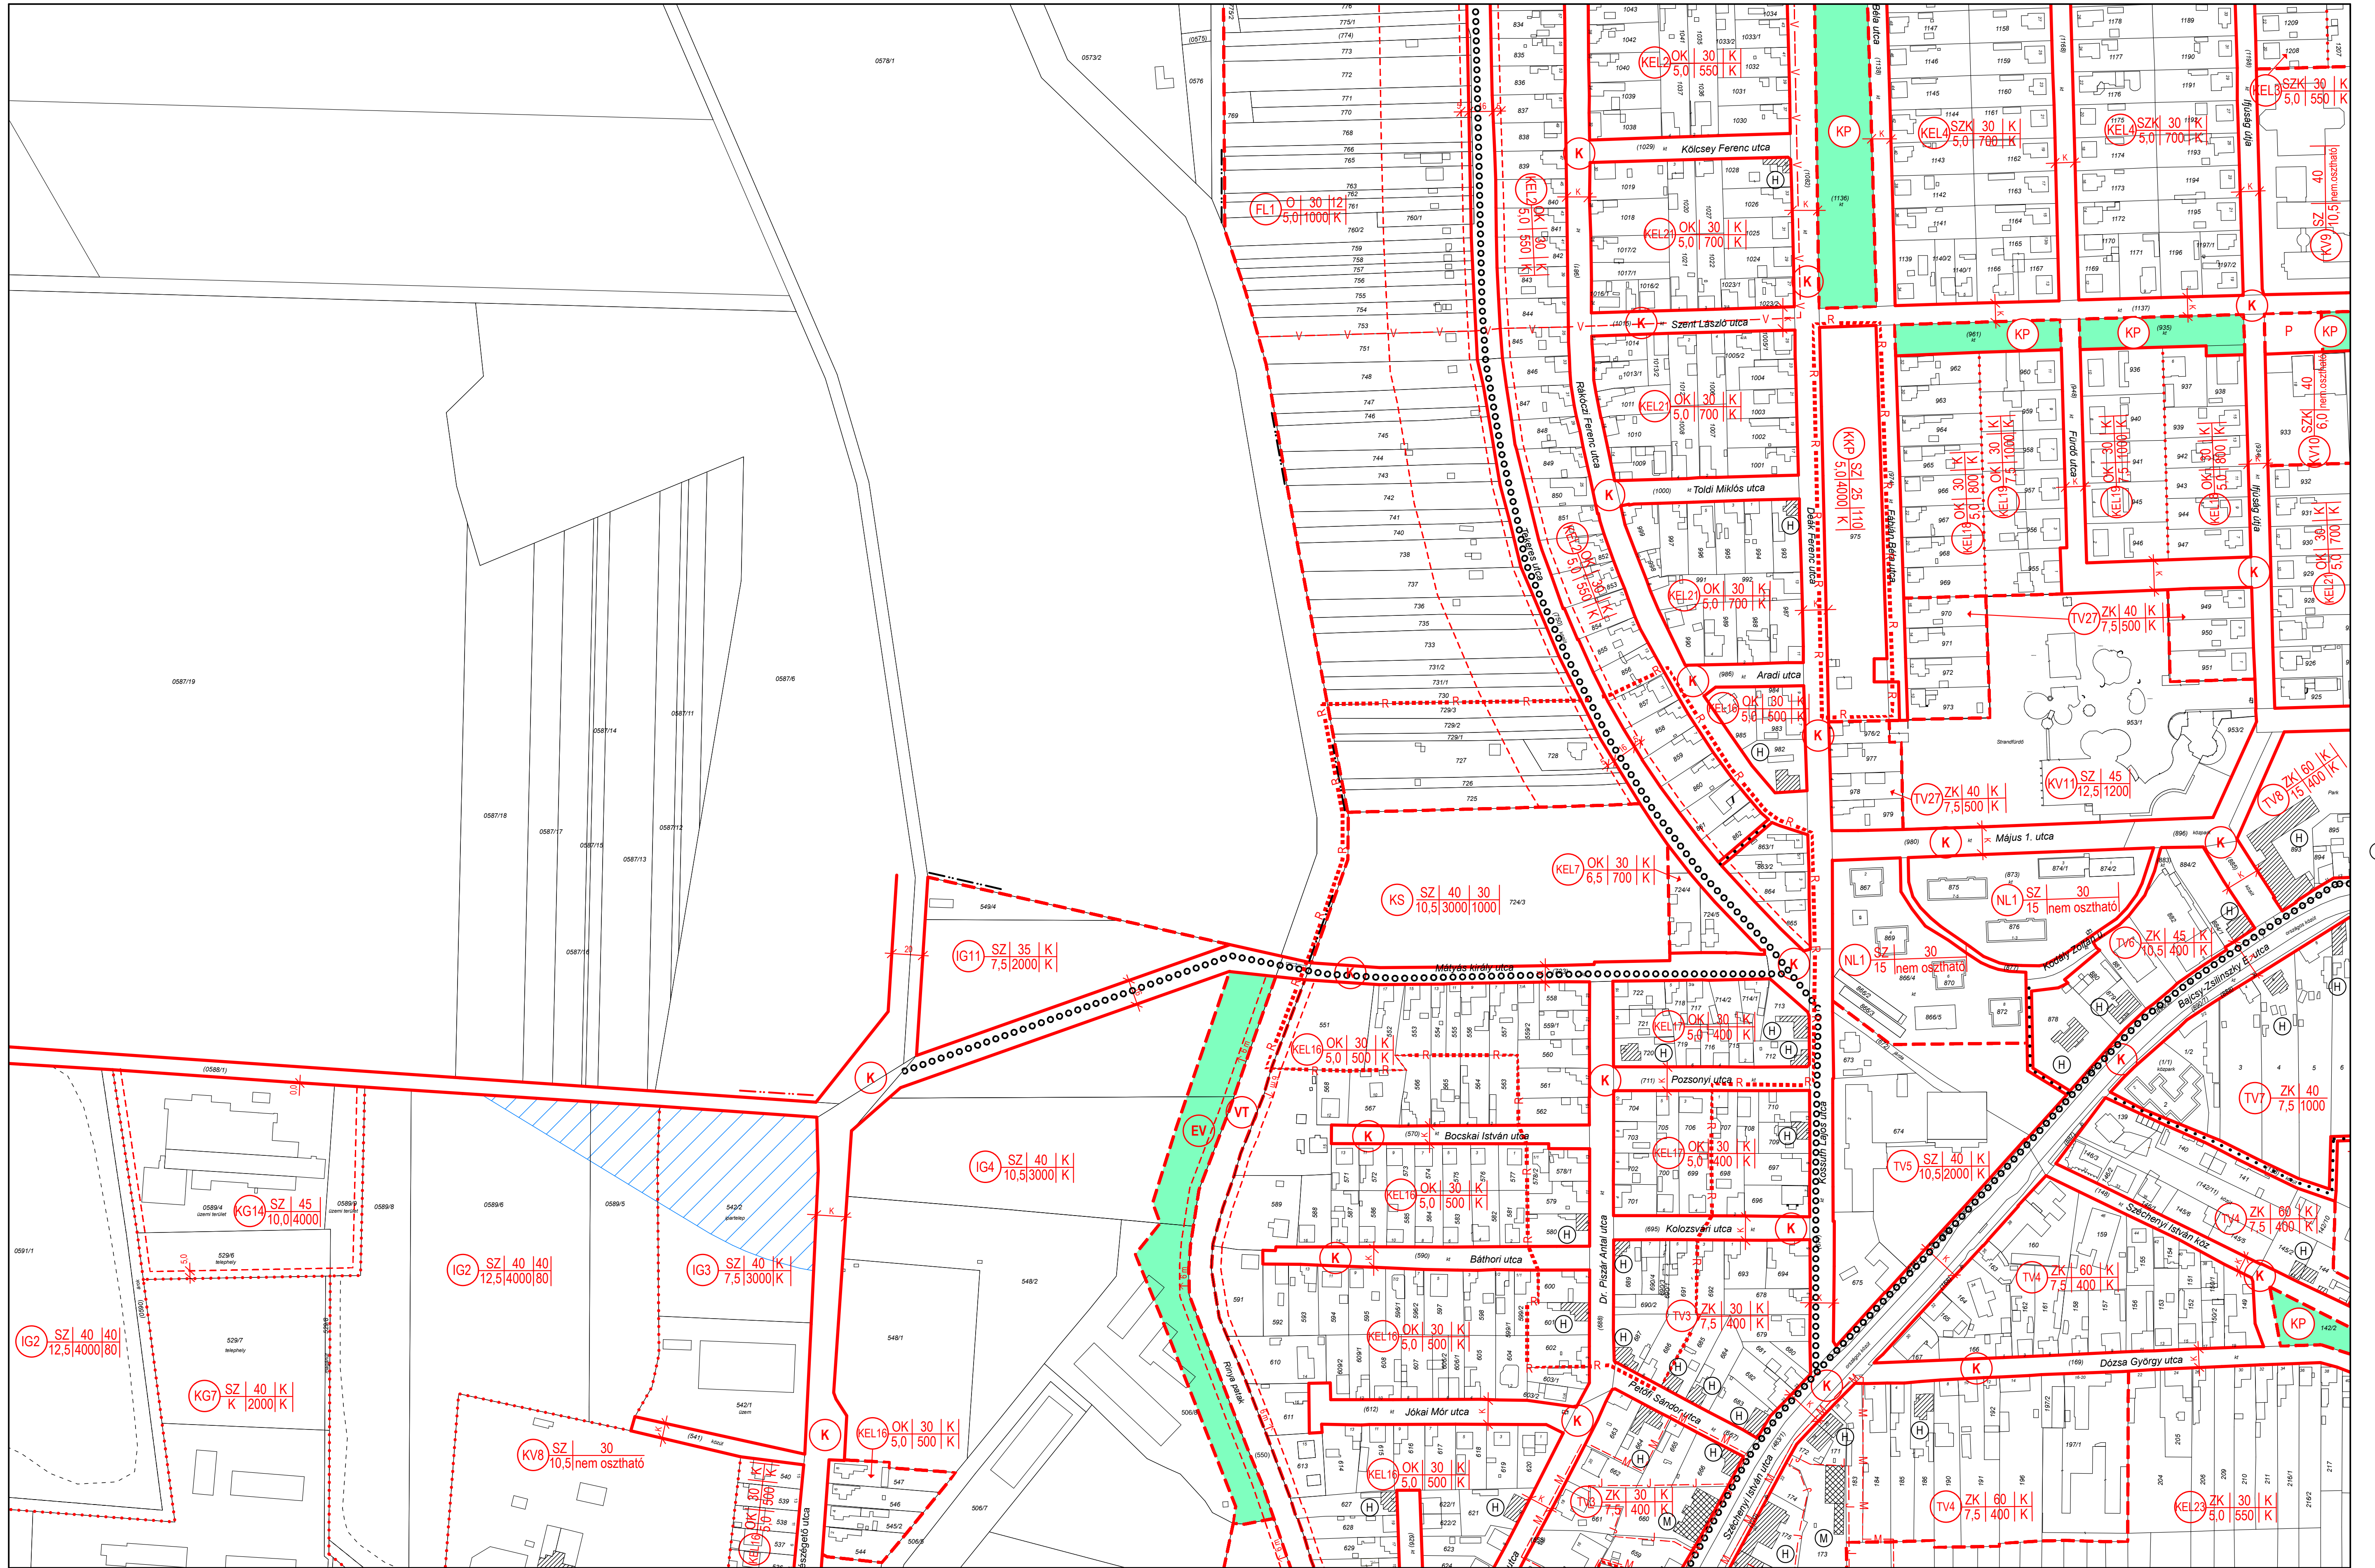

	1M	2M	3M	
4	5M	6M	7M	5M
8M	9M	10M	11M	

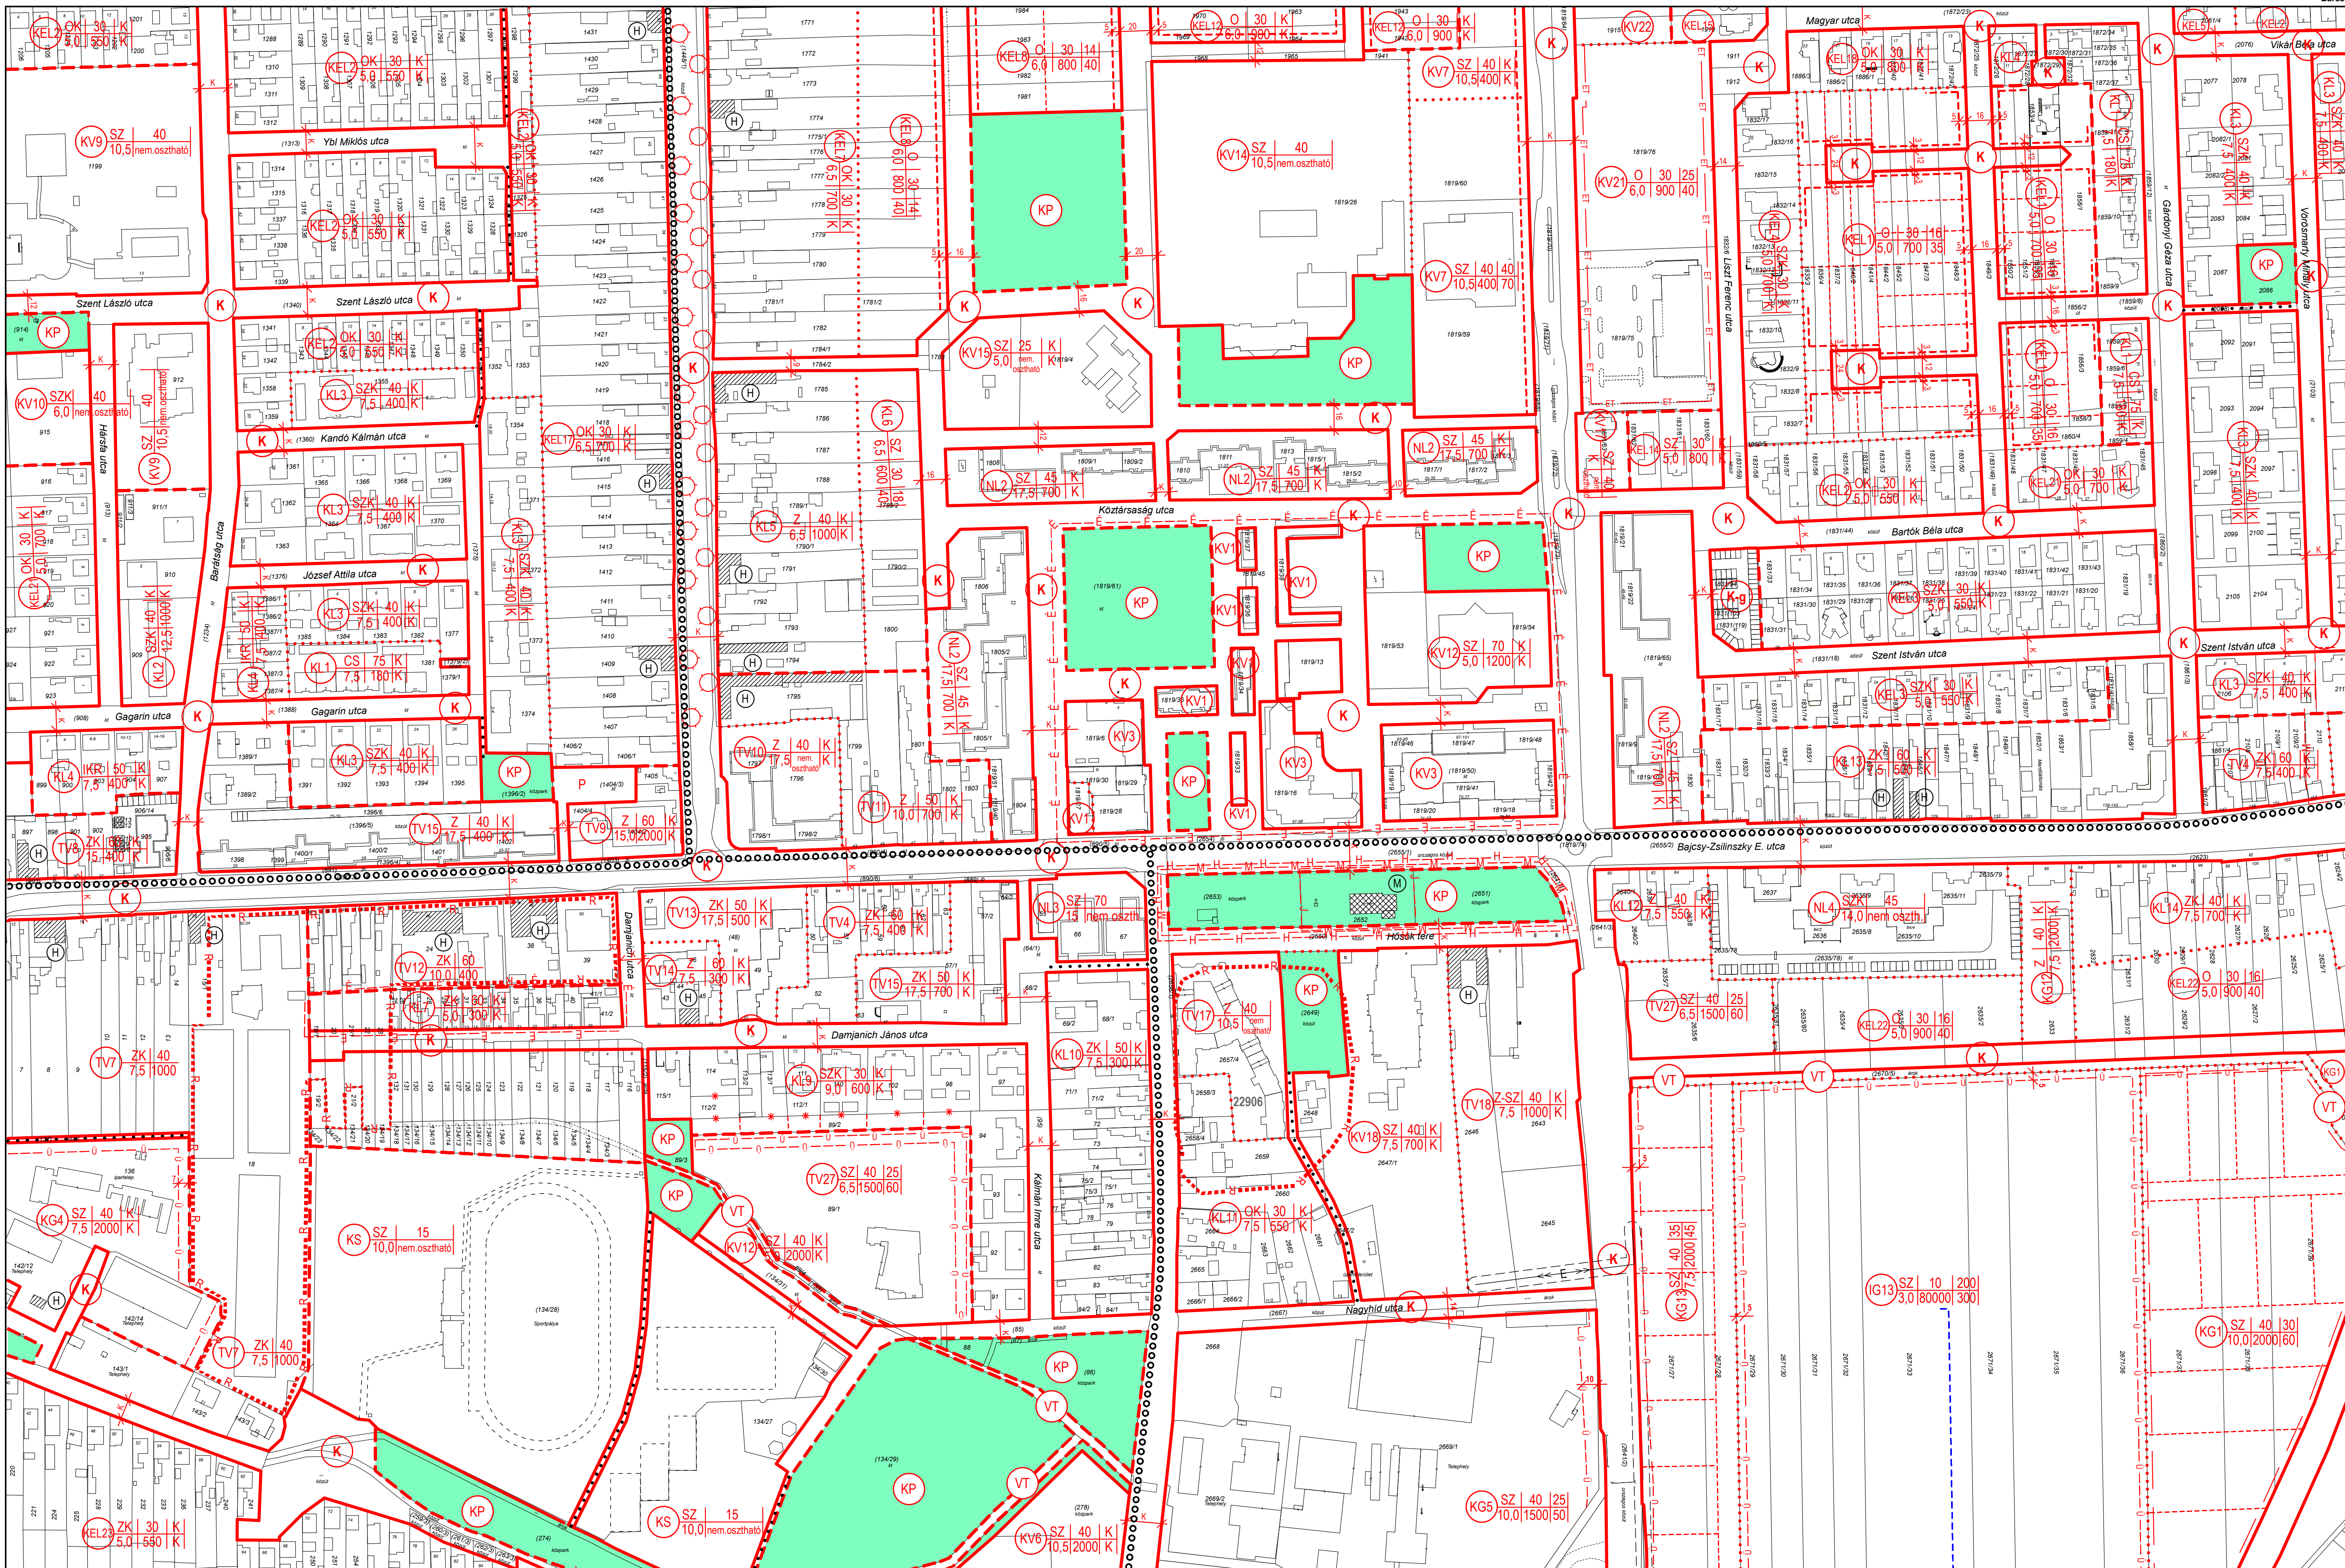

	1M	2M	3M
4	5M	6M	7M
8M	9M	10M	11M


6M

1: 2000


3

Barcs


6. sz. melléklet a 15/2002. (IX.27.) önkormányzati rendelethez

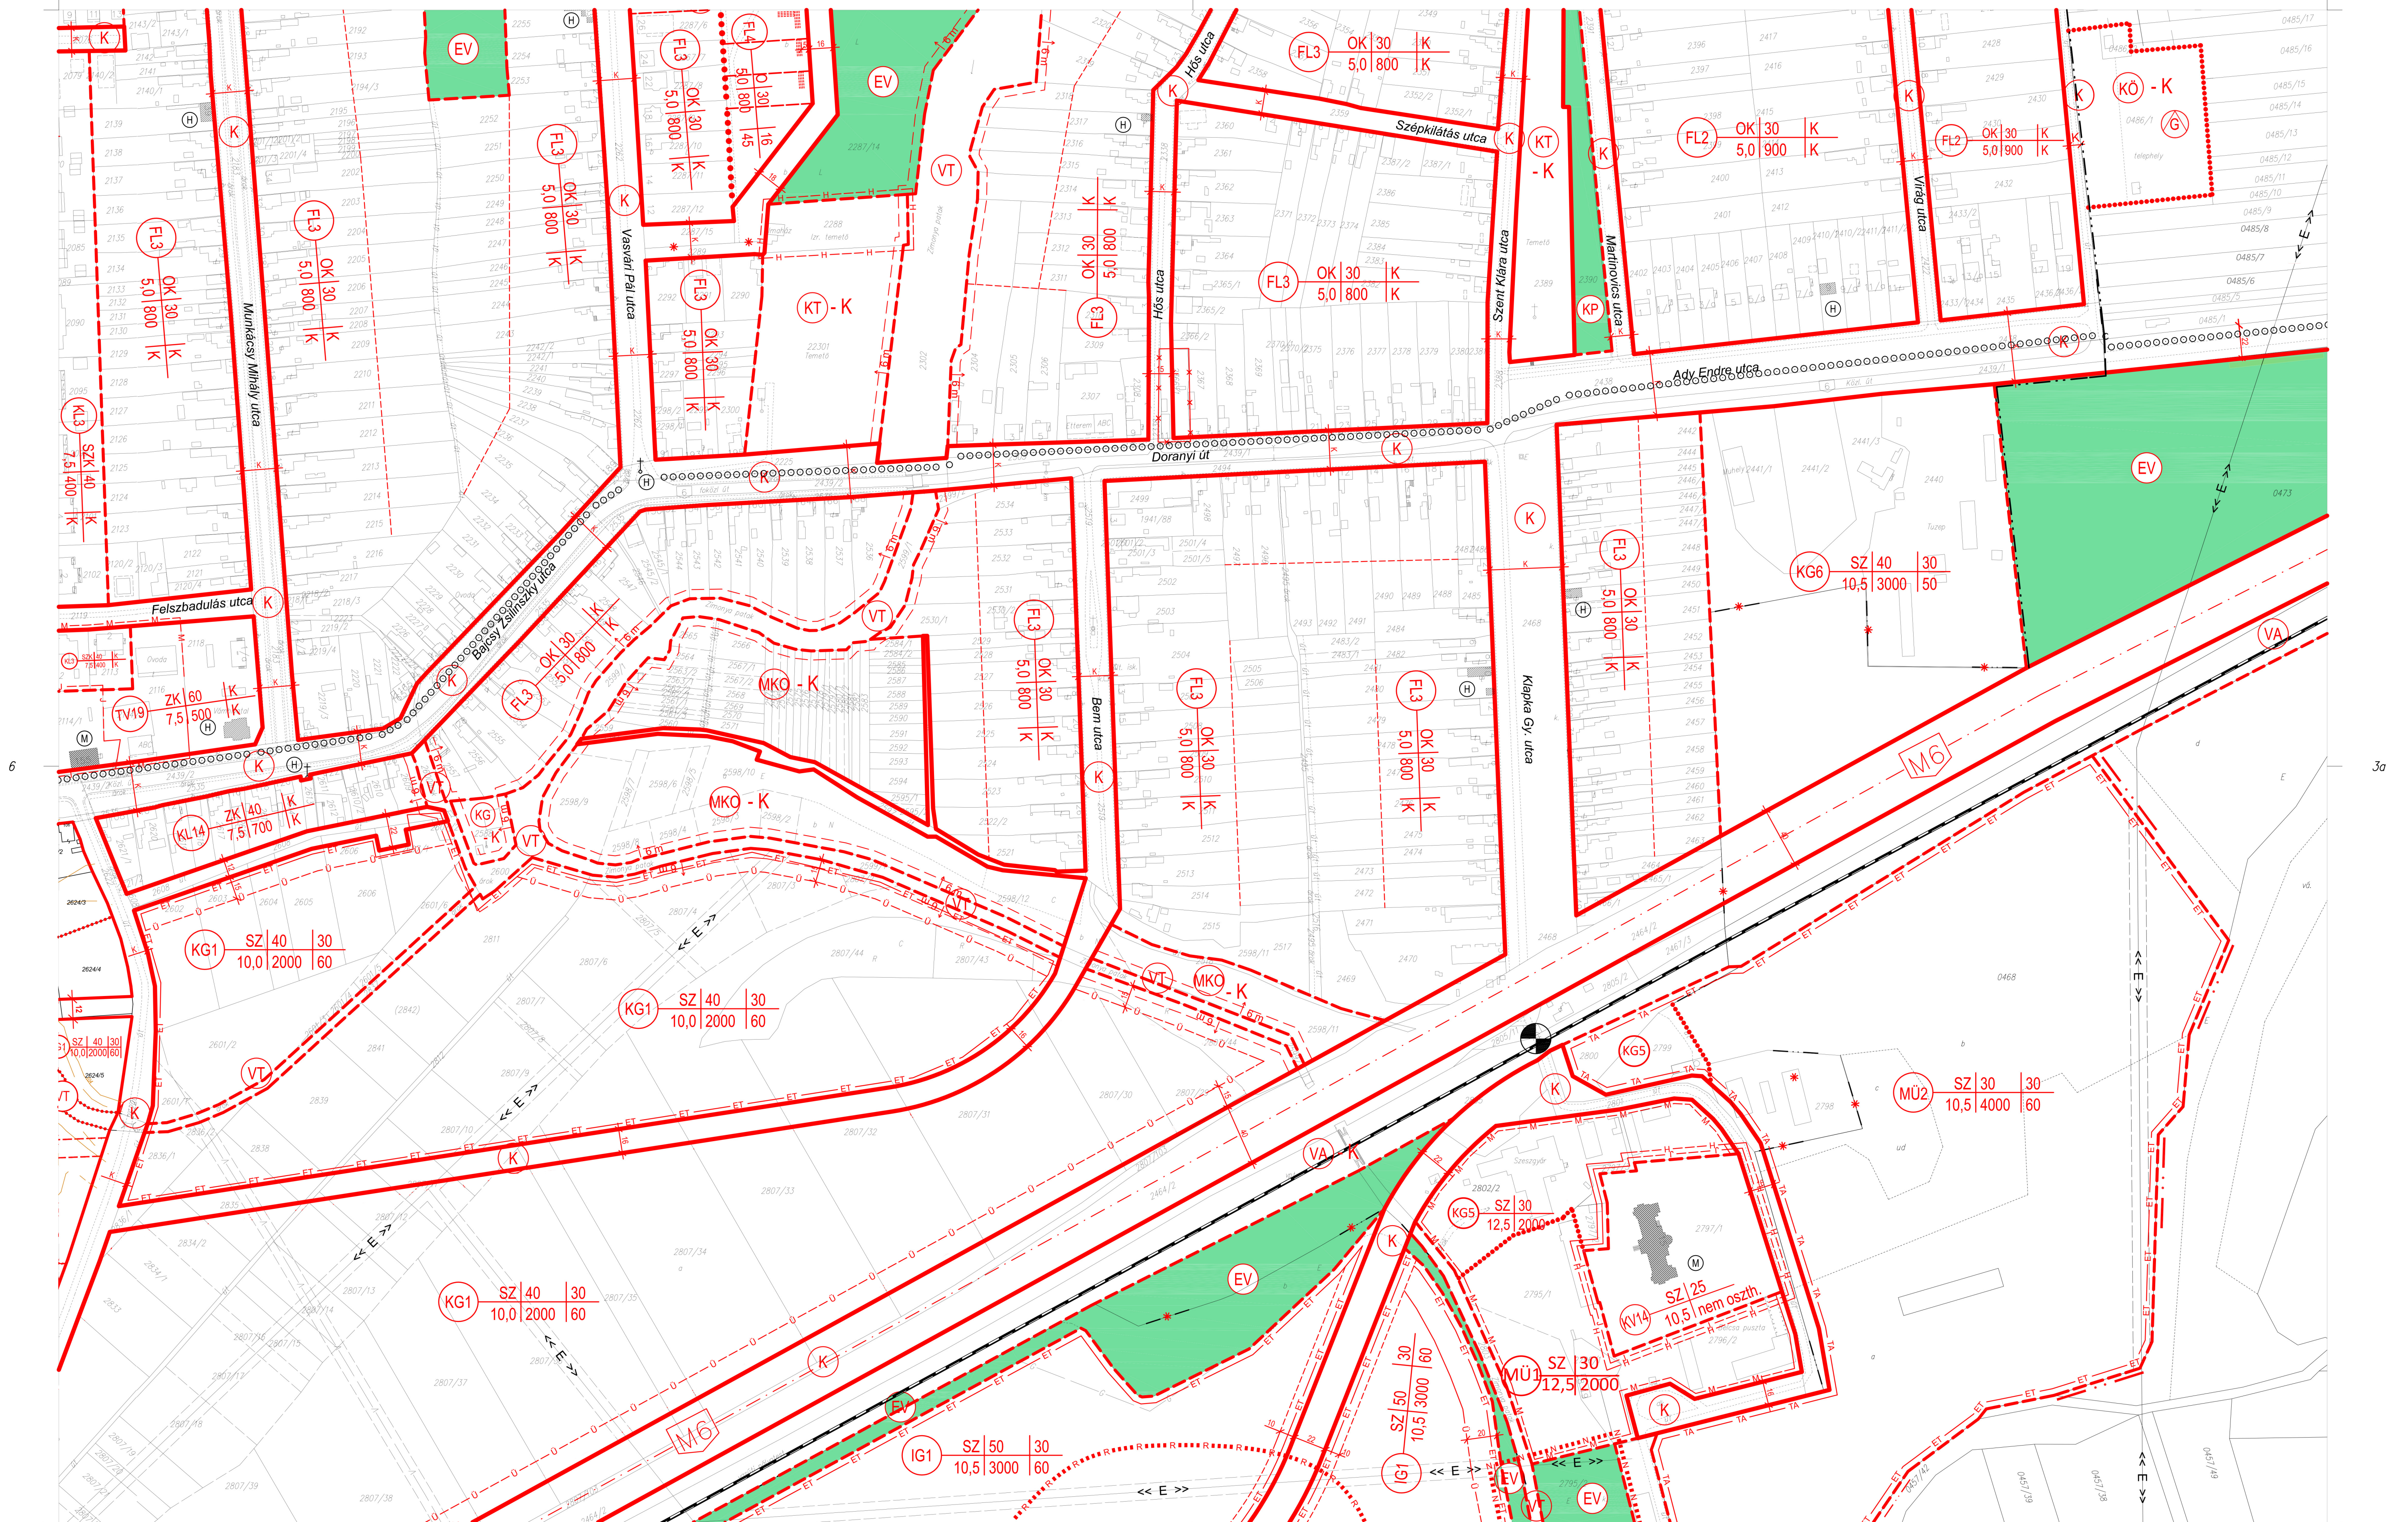


	1M	2M	3M
4	5M	6M	7M
8M	9M	10M	11

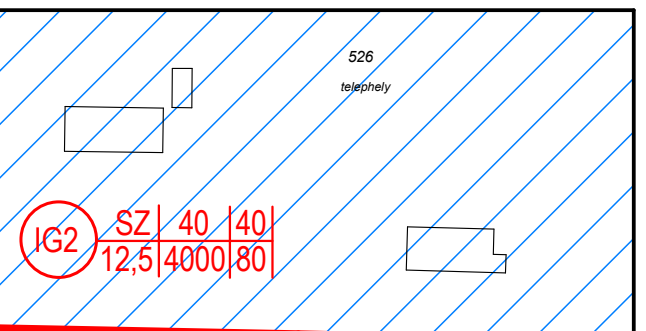

	1M	2M	3M	
4	5M	6M	7M	8M
8M	9M	10M	11M	

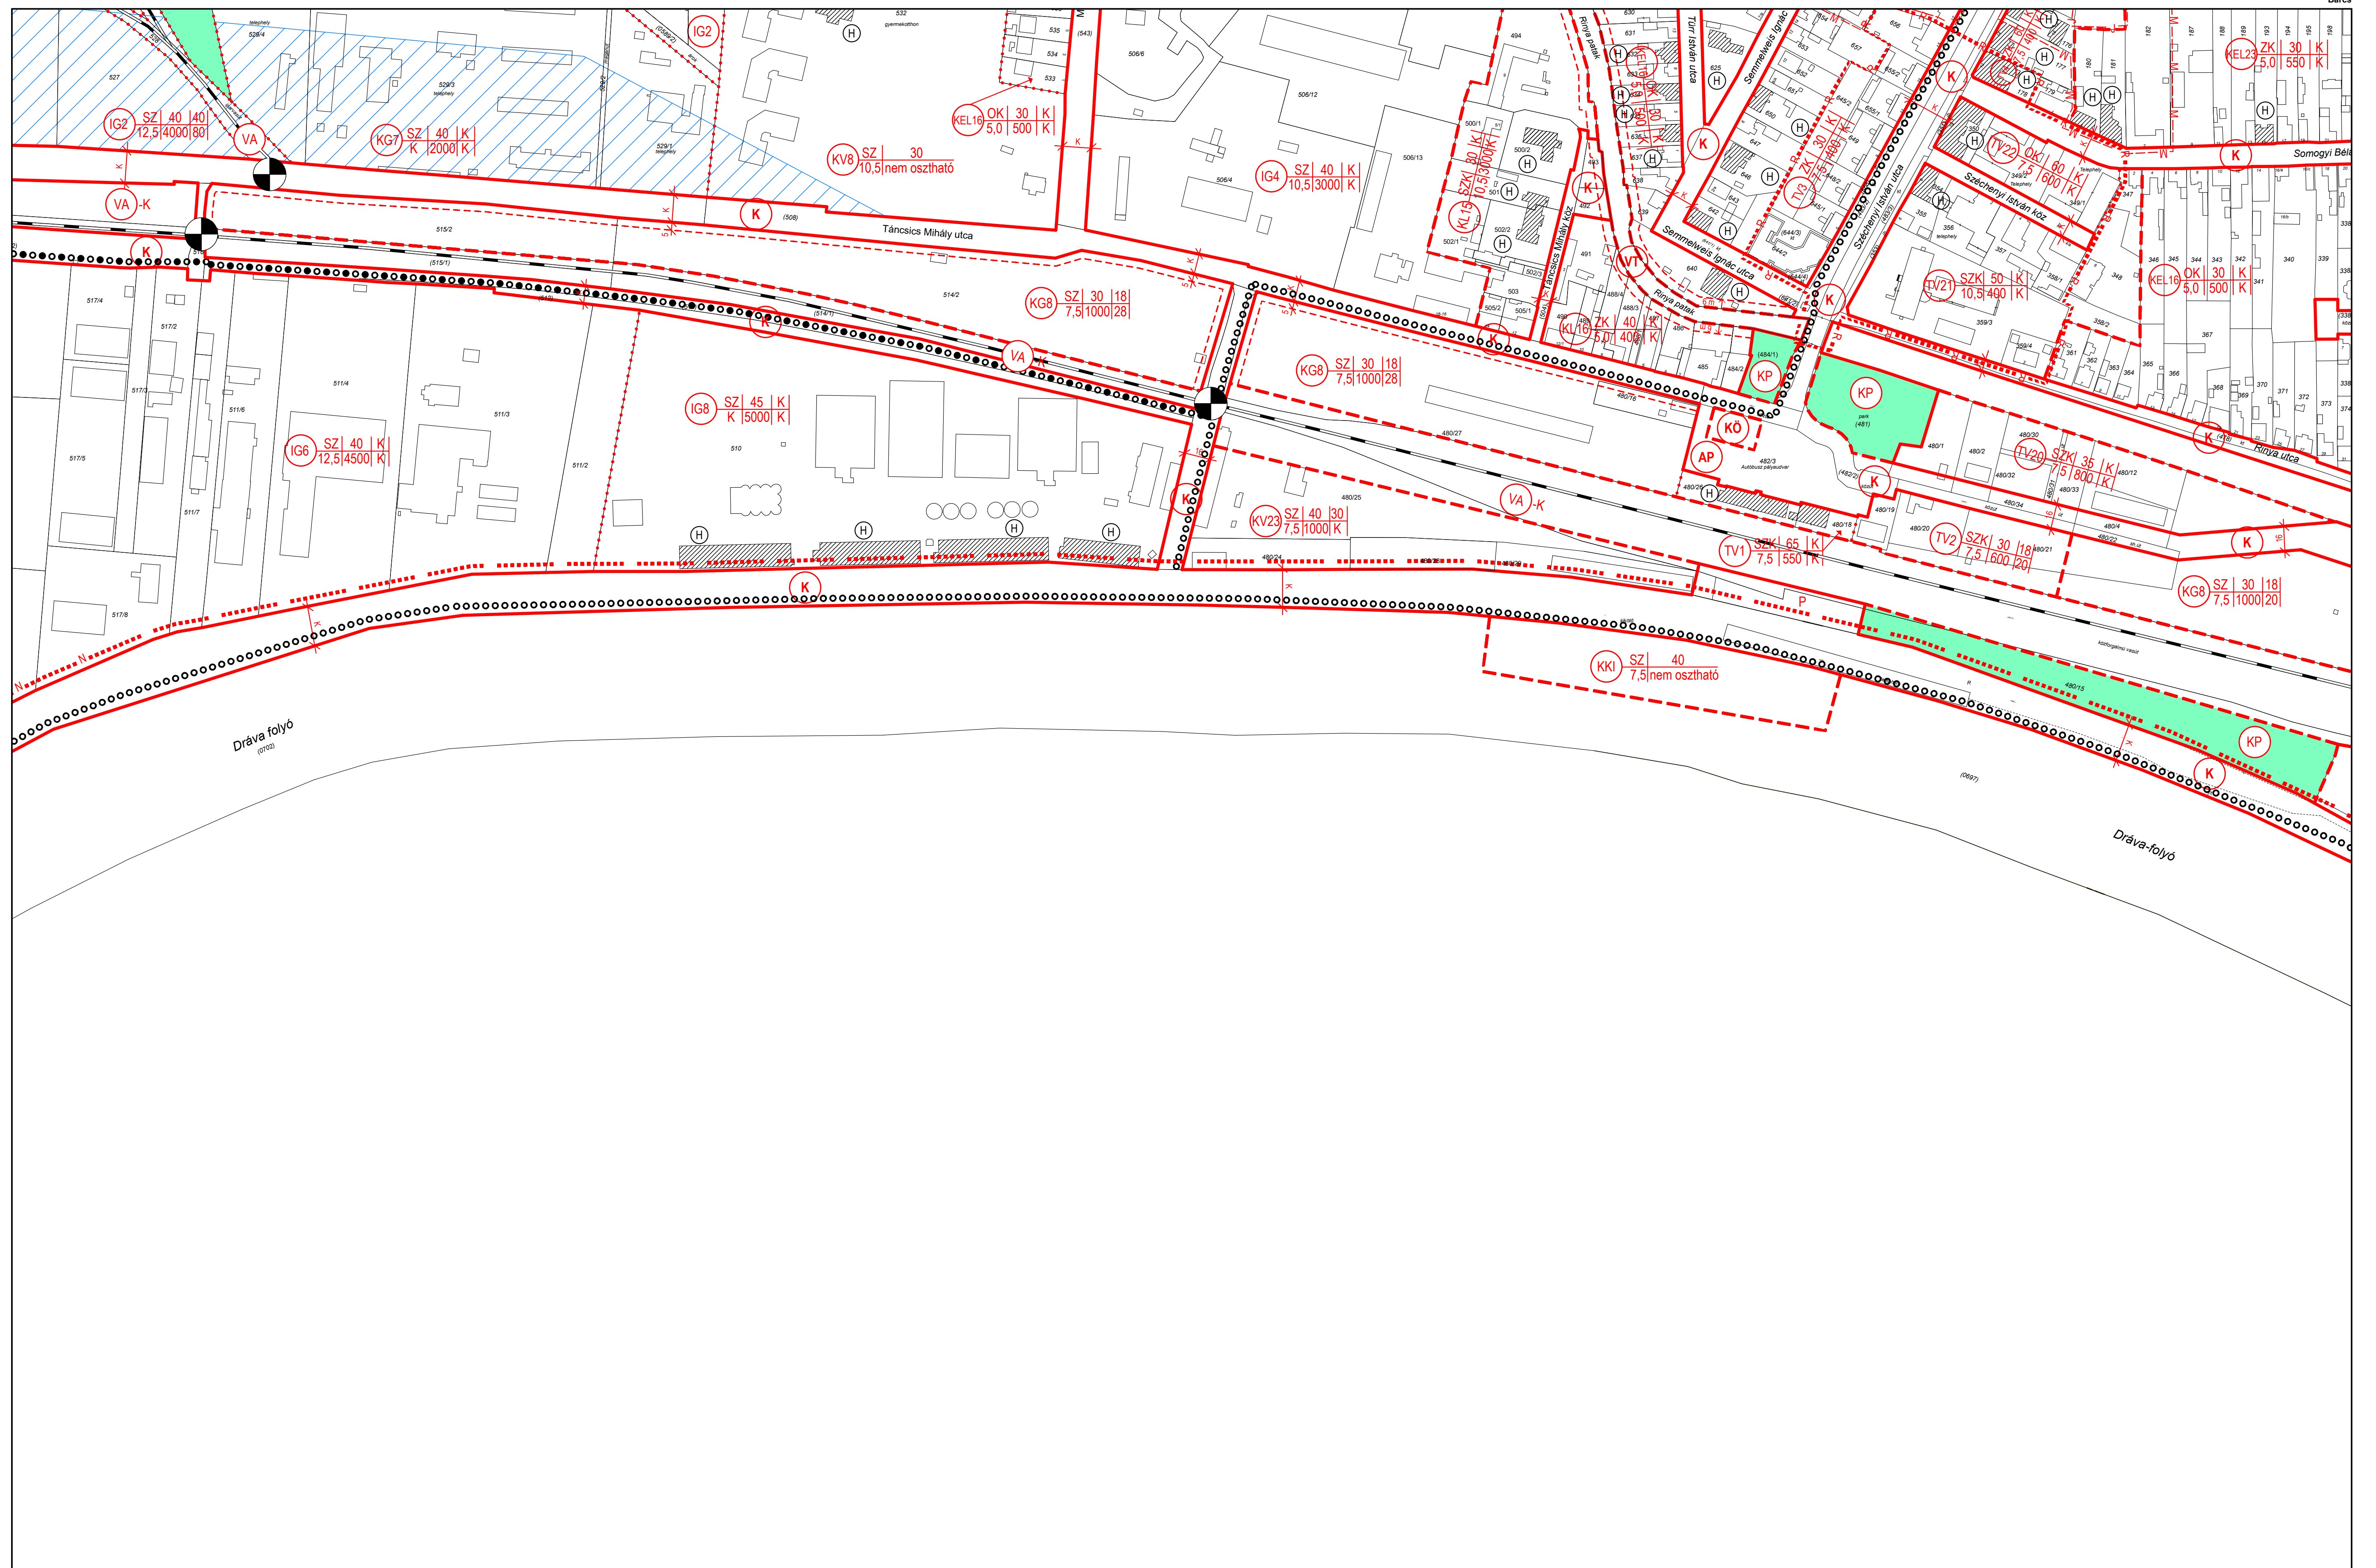


		1M	2M	3M	
4	5M	6M	7M	9M	
8M	9M	10M	11M		

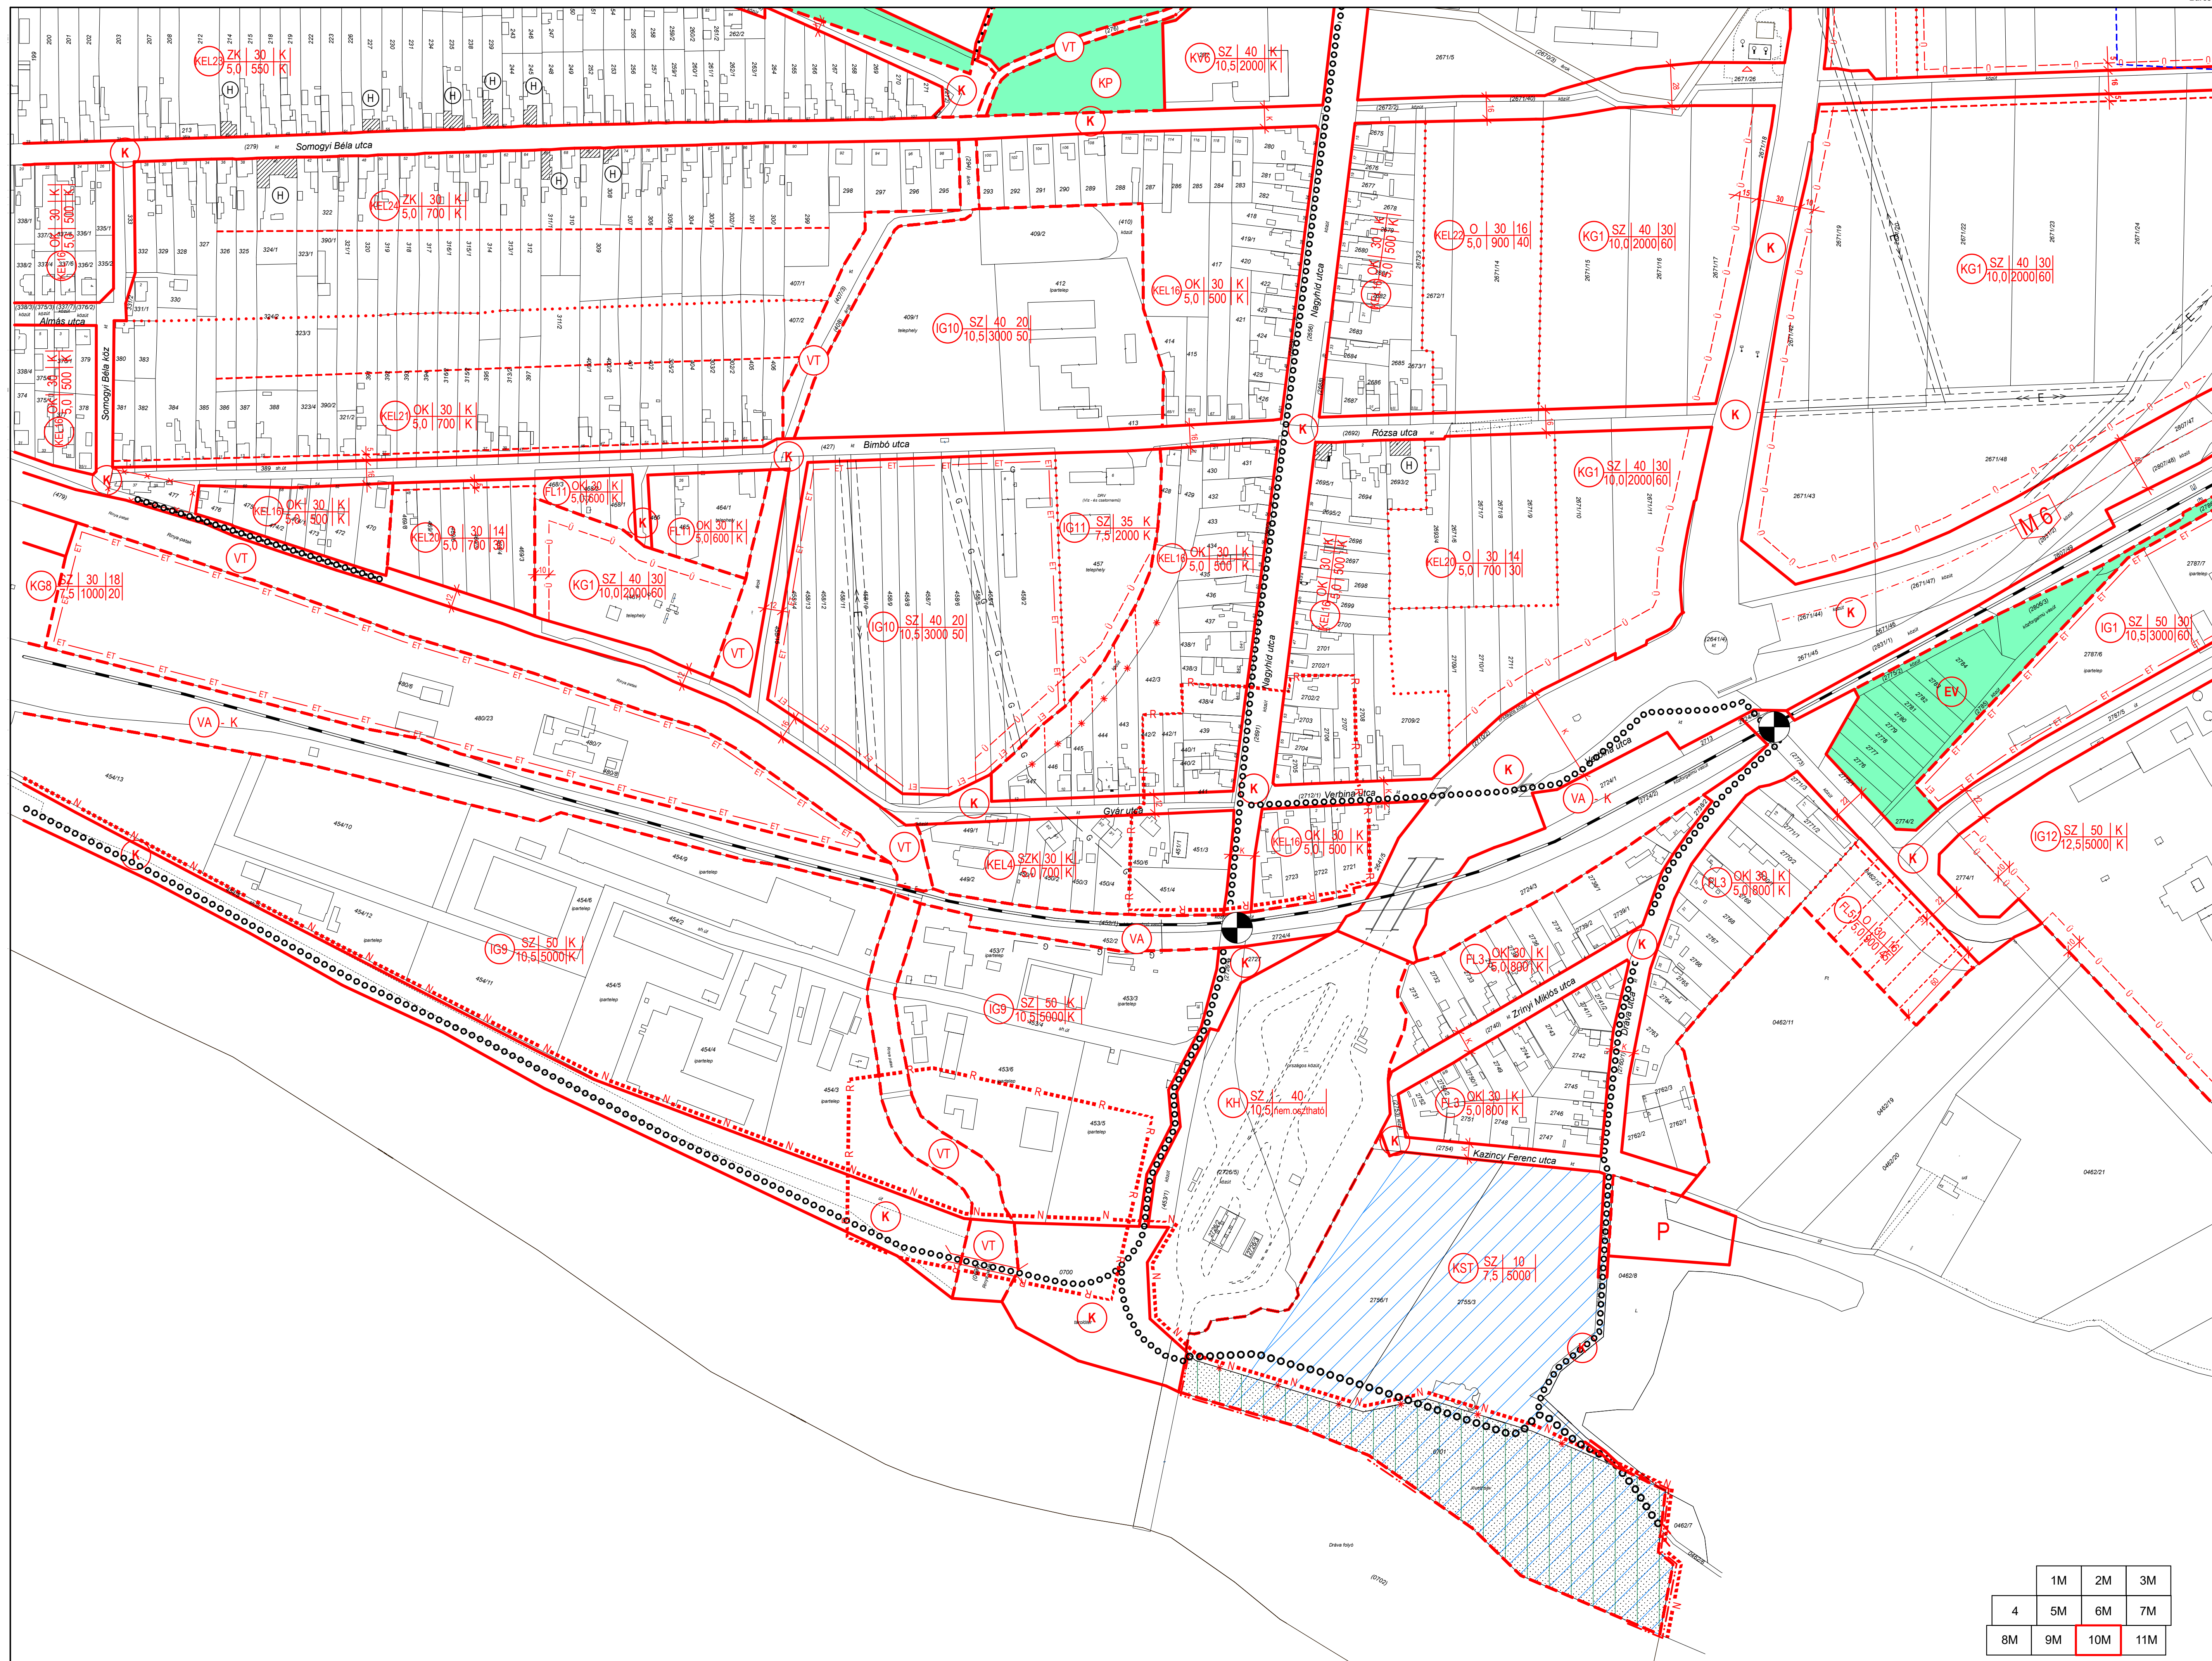

	1M	2M	3M
4	5M	6M	7M
8M	9M	10M	11M



	1M	2M	3M
4	5M	6M	7M
8M	9M	10M	11

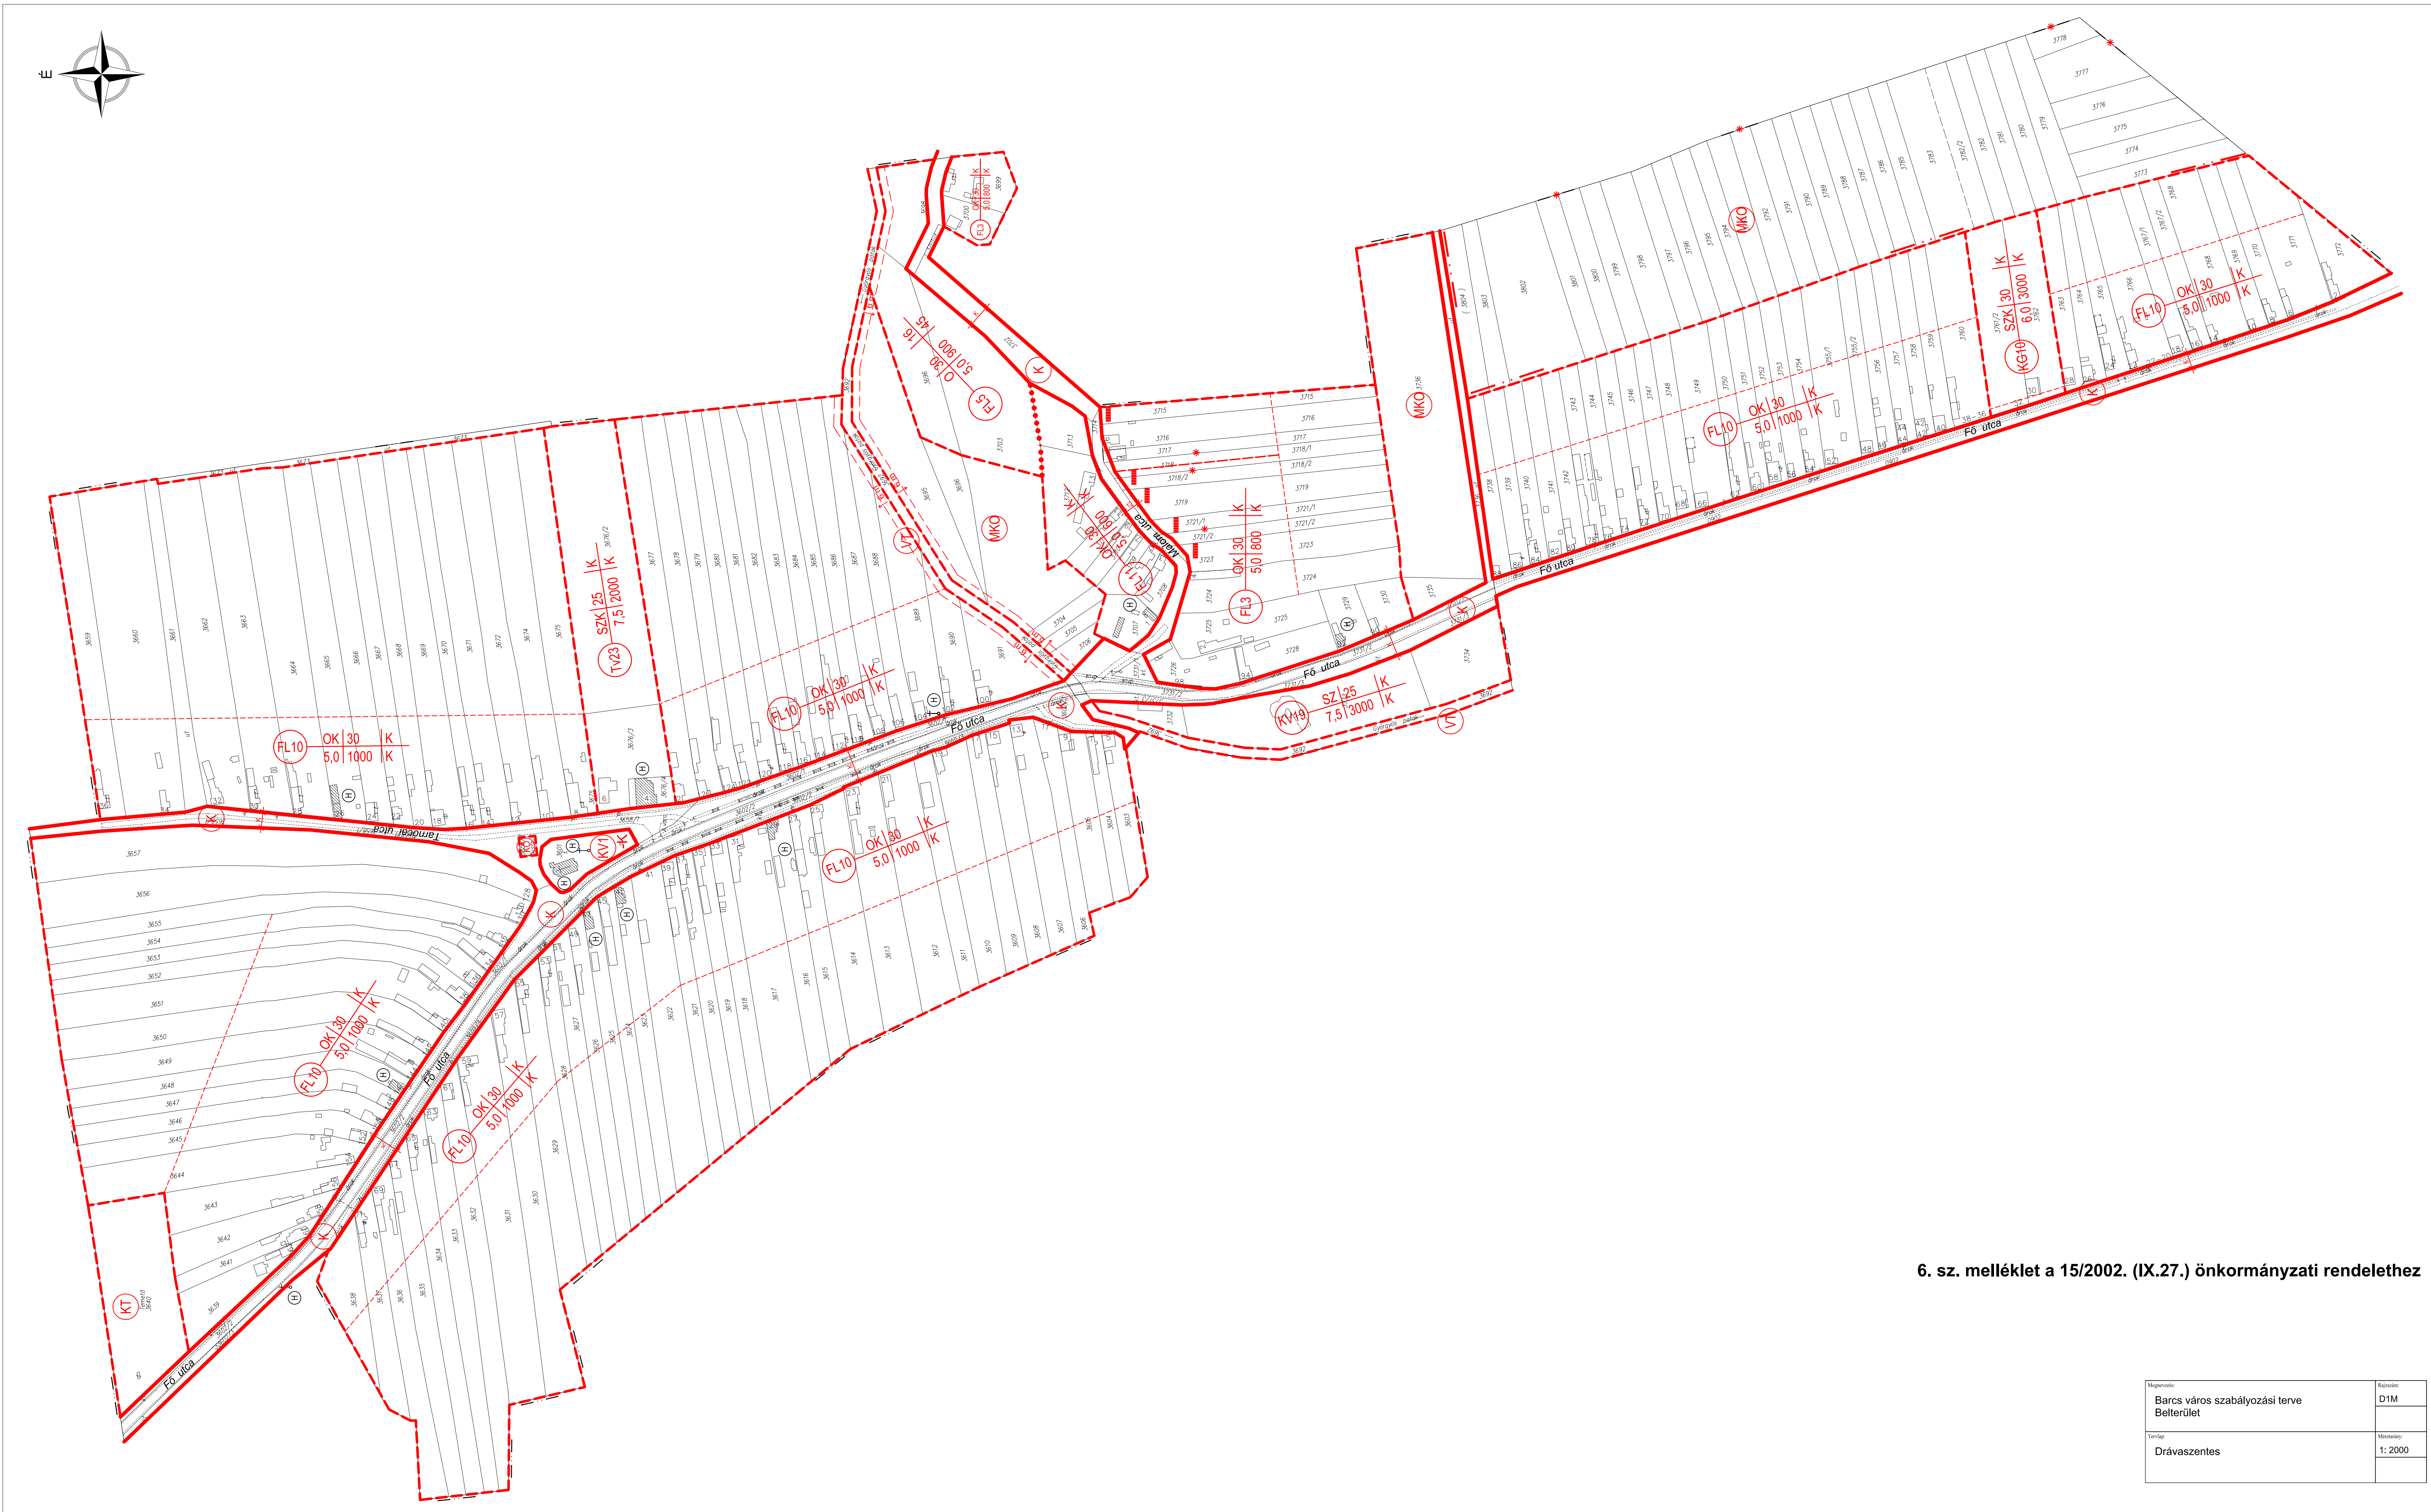

6. sz. melléklet a 15/2002. (IX.27.) önkormányzati rendelethez

Nyomtatás:	Rajzszám:
Barcs város szabályozási terve	D1M
Belterület	
Terület:	Munkatárs:
Drávaszentcsanak	1: 2000

